FAU RTE.	SECTION	COUNTY	TOTAL SHEETS	SHEET NO.
2697	3363 RS-1	COOK	35	14
FED. ROAD DIST. NO. 7	ILLINOIS	FED. AID PROJECT		

CONTRACT NO. 62706

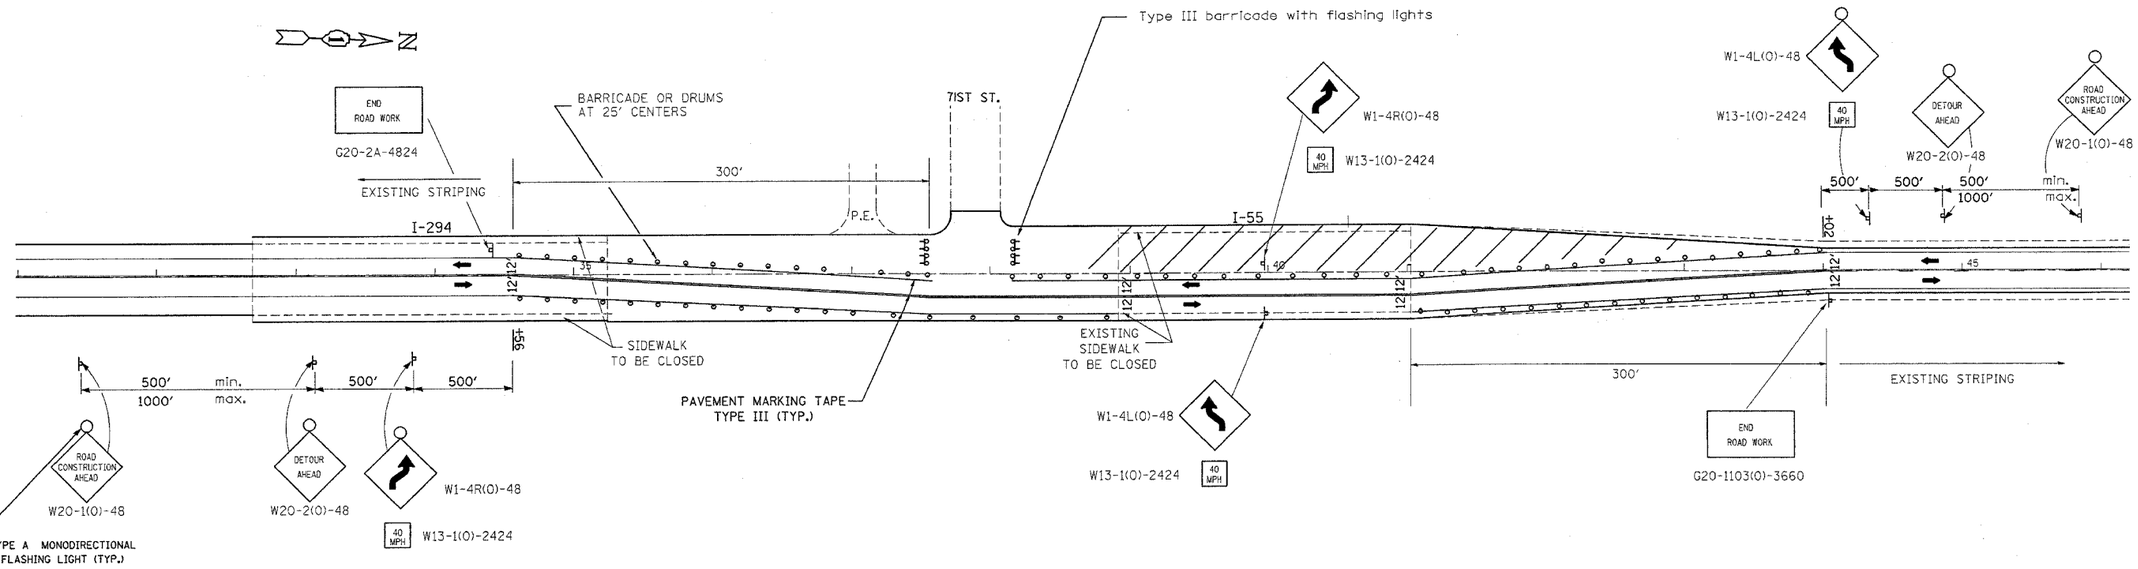

NOTE:

ALL TRAFFIC CONTROL SHALL BE PAID ACCORDING TO THE SPECIAL PROVISION WORK ZONE TRAFFIC CONTROL (LUMP SUM PAYMENT)

SYMBOLS

- Work area
- Sign
- Barricade or drum with monodirectional steady burning light
- Arrow board
- Type III barricade with flashing lights

REVISIONS	
NAME	DATE

ILLINOIS DEPARTMENT OF TRANSPORTATION

SN 016-0537
SUGGESTED STAGING
& TRAFFIC CONTROL
STAGE I

SCALE NONE DRAWN BY S.E.S.
DATE 8/25/2004 CHECKED BY