FAU RTE.	SECTION	COUNTY	TOTAL SHEETS	SHEET NO.
2697	3363 RS-1	COOK	36	15
FED. ROAD DIST. NO. 7	ILLINOIS	FED. AID PROJECT		

CONTRACT NO. 62706

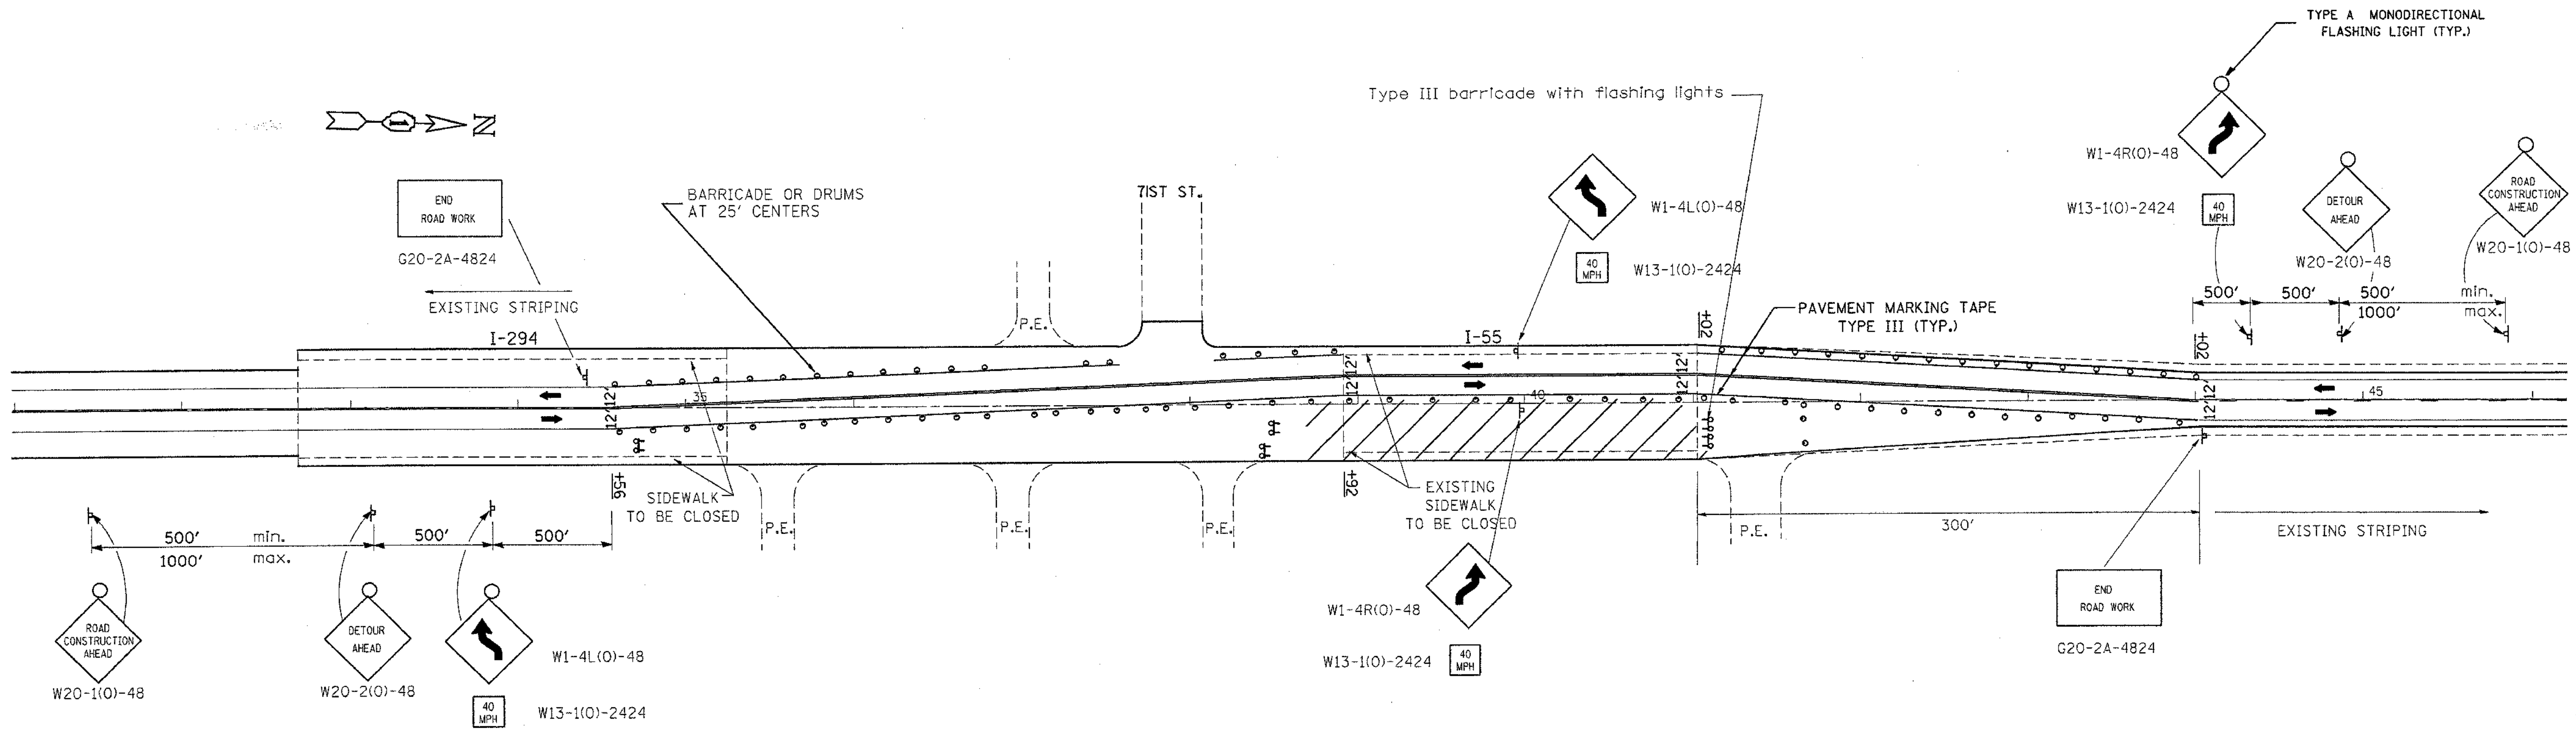

SYMBOLS

- Work area
- Sign
- Barricade or drum with monodirectional steady burning light
- Arrow board
- Type III barricade with flashing lights

NOTE:

ALL TRAFFIC CONTROL SHALL BE PAID ACCORDING TO THE SPECIAL PROVISION WORK ZONE TRAFFIC CONTROL (LUMP SUM PAYMENT)

REVISIONS	
NAME	DATE

ILLINOIS DEPARTMENT OF TRANSPORTATION

SN 016-0537

SUGGESTED STAGING & TRAFFIC CONTROL STAGE II

SCALE NONE DRAWN BY S.E.S.

DATE 8/25/2004 CHECKED BY

8/25/2004