F.A. RTE.	SECTION	COUNTY	TOTAL SHEETS	SHEET NO.
2697	3363 RS-1	COOK	36	22
STA.		TO STA.		
FED. ROAD DIST. NO. 7	ILLINOIS	FED. AID PROJECT		

Contract NO. 62706

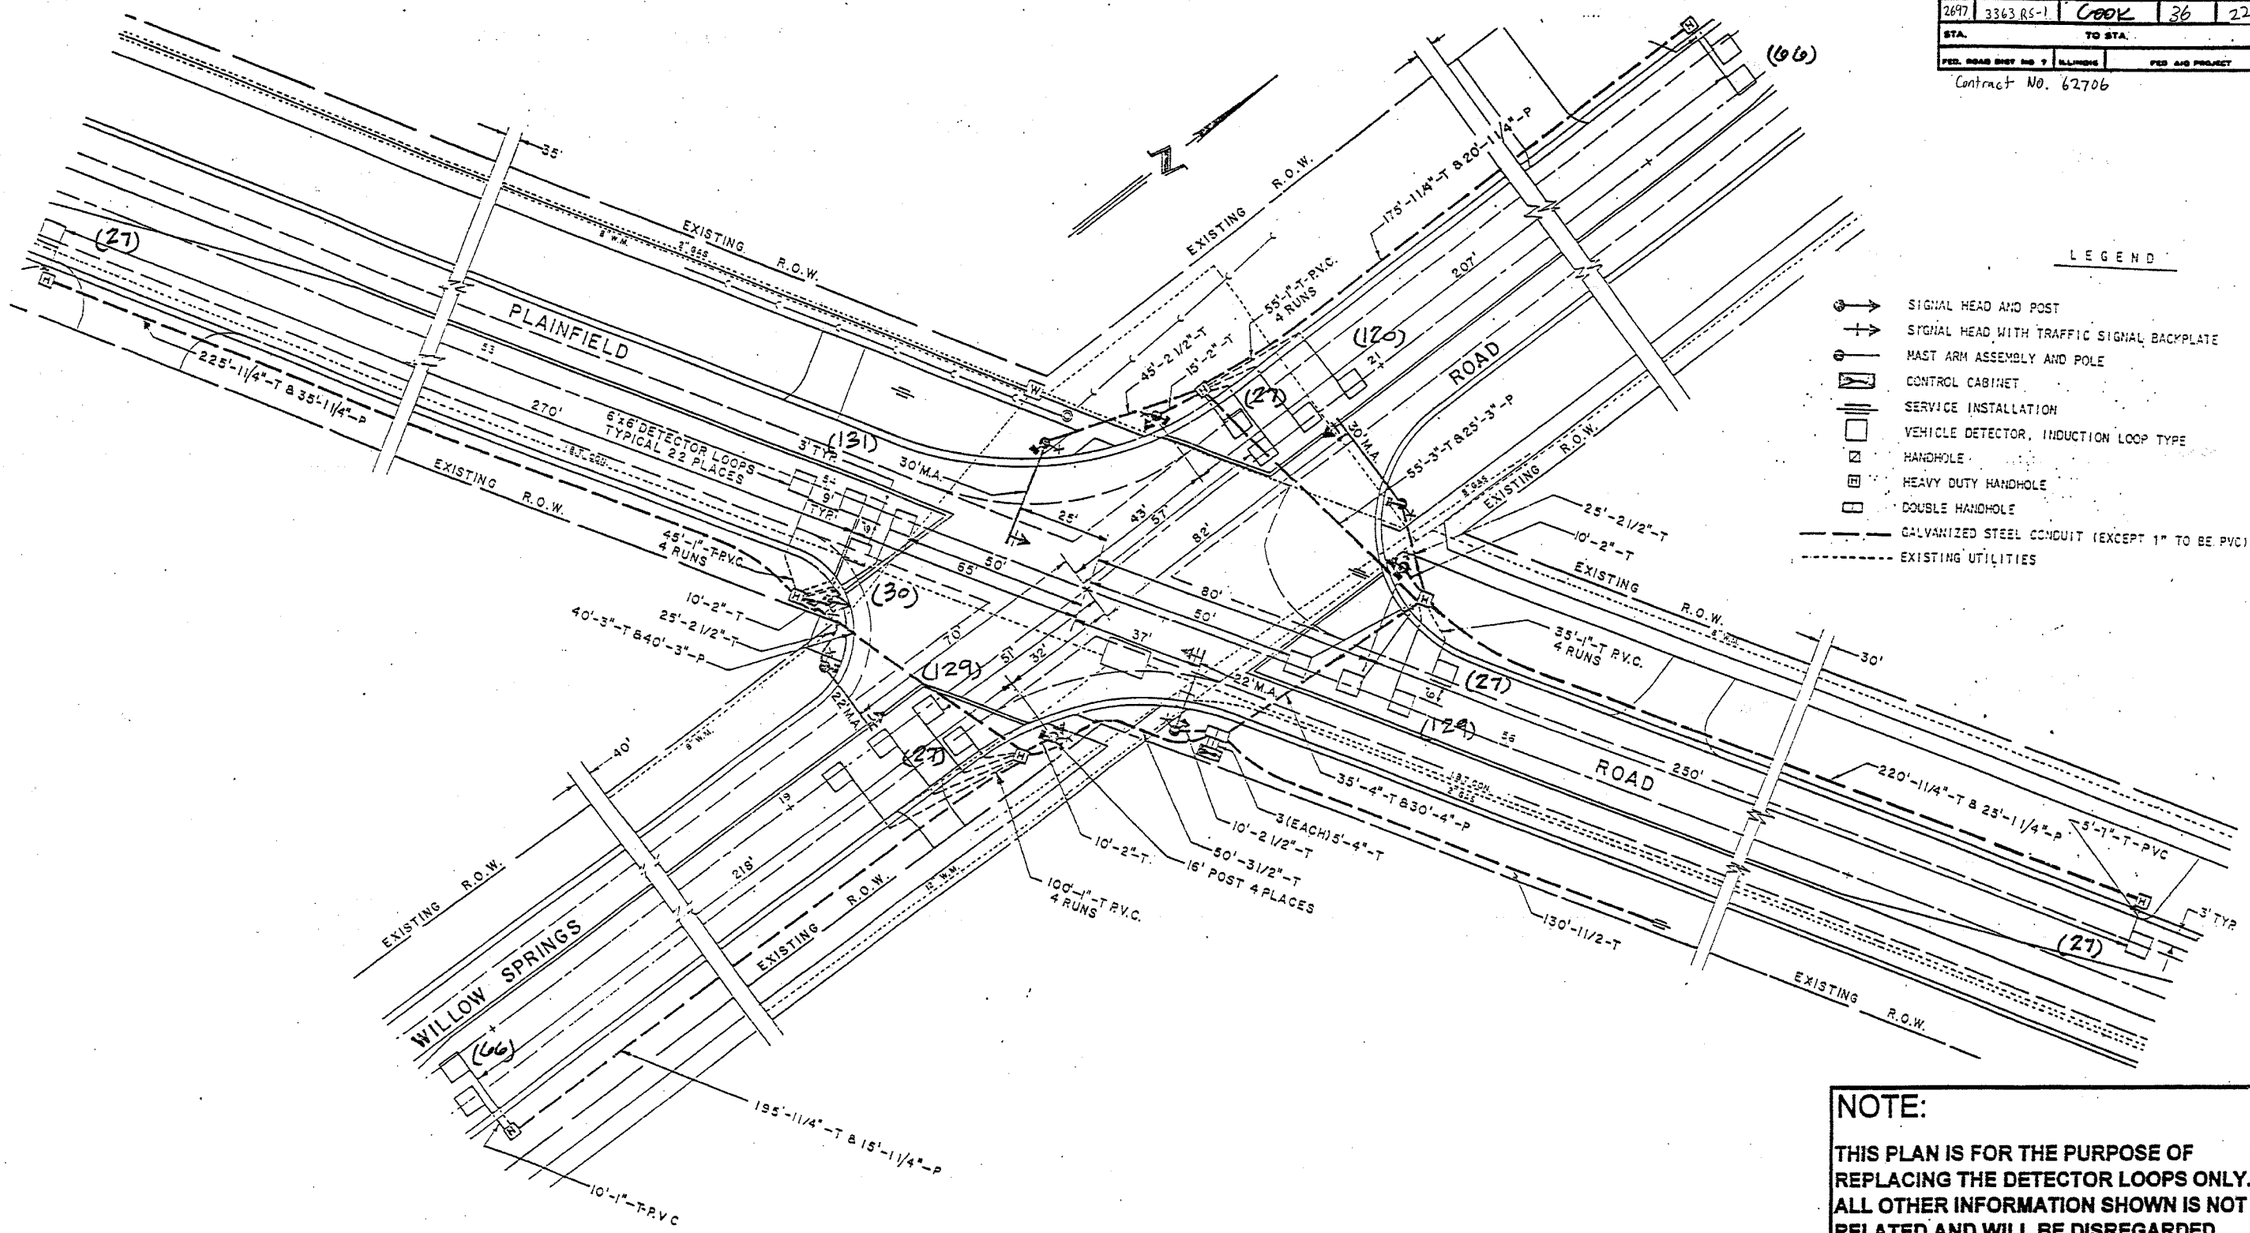

LEGEND

- SIGNAL HEAD AND POST
- SIGNAL HEAD WITH TRAFFIC SIGNAL BACKPLATE
- MAST ARM ASSEMBLY AND POLE
- CONTROL CABINET
- SERVICE INSTALLATION
- VEHICLE DETECTOR, INDUCTION LOOP TYPE
- HANDHOLE
- HEAVY DUTY HANDHOLE
- DOUBLE HANDHOLE
- GALVANIZED STEEL CONDUIT (EXCEPT 1" TO BE PVC)
- EXISTING UTILITIES

NOTE:

THIS PLAN IS FOR THE PURPOSE OF REPLACING THE DETECTOR LOOPS ONLY. ALL OTHER INFORMATION SHOWN IS NOT RELATED AND WILL BE DISREGARDED.

REPLACE ALL DETECTOR LOOPS AS SHOWN

(WITHIN THE RESURFACING LIMITS)

CODE NO.	QUANTITY	UNIT	ITEM
86600600	806	Foot	Detector Loop Replacement

REVISIONS	
NAME	DATE

ILLINOIS DEPARTMENT OF TRANSPORTATION

DETECTOR LOOP REPLACEMENT

PLAINFIELD RD. @ WILLOW SPRINGS

SCALE: 1" = 20'

DATE MAR. 04

DRAWN BY
DESIGNED BY:
CHECKED BY