ROUTE	SECTION	COUNTY	TOTAL SHEETS	SHEET NUMBER
FAU 2586	2004-032I	DUPAGE	14	4

CONTRACT: 62769

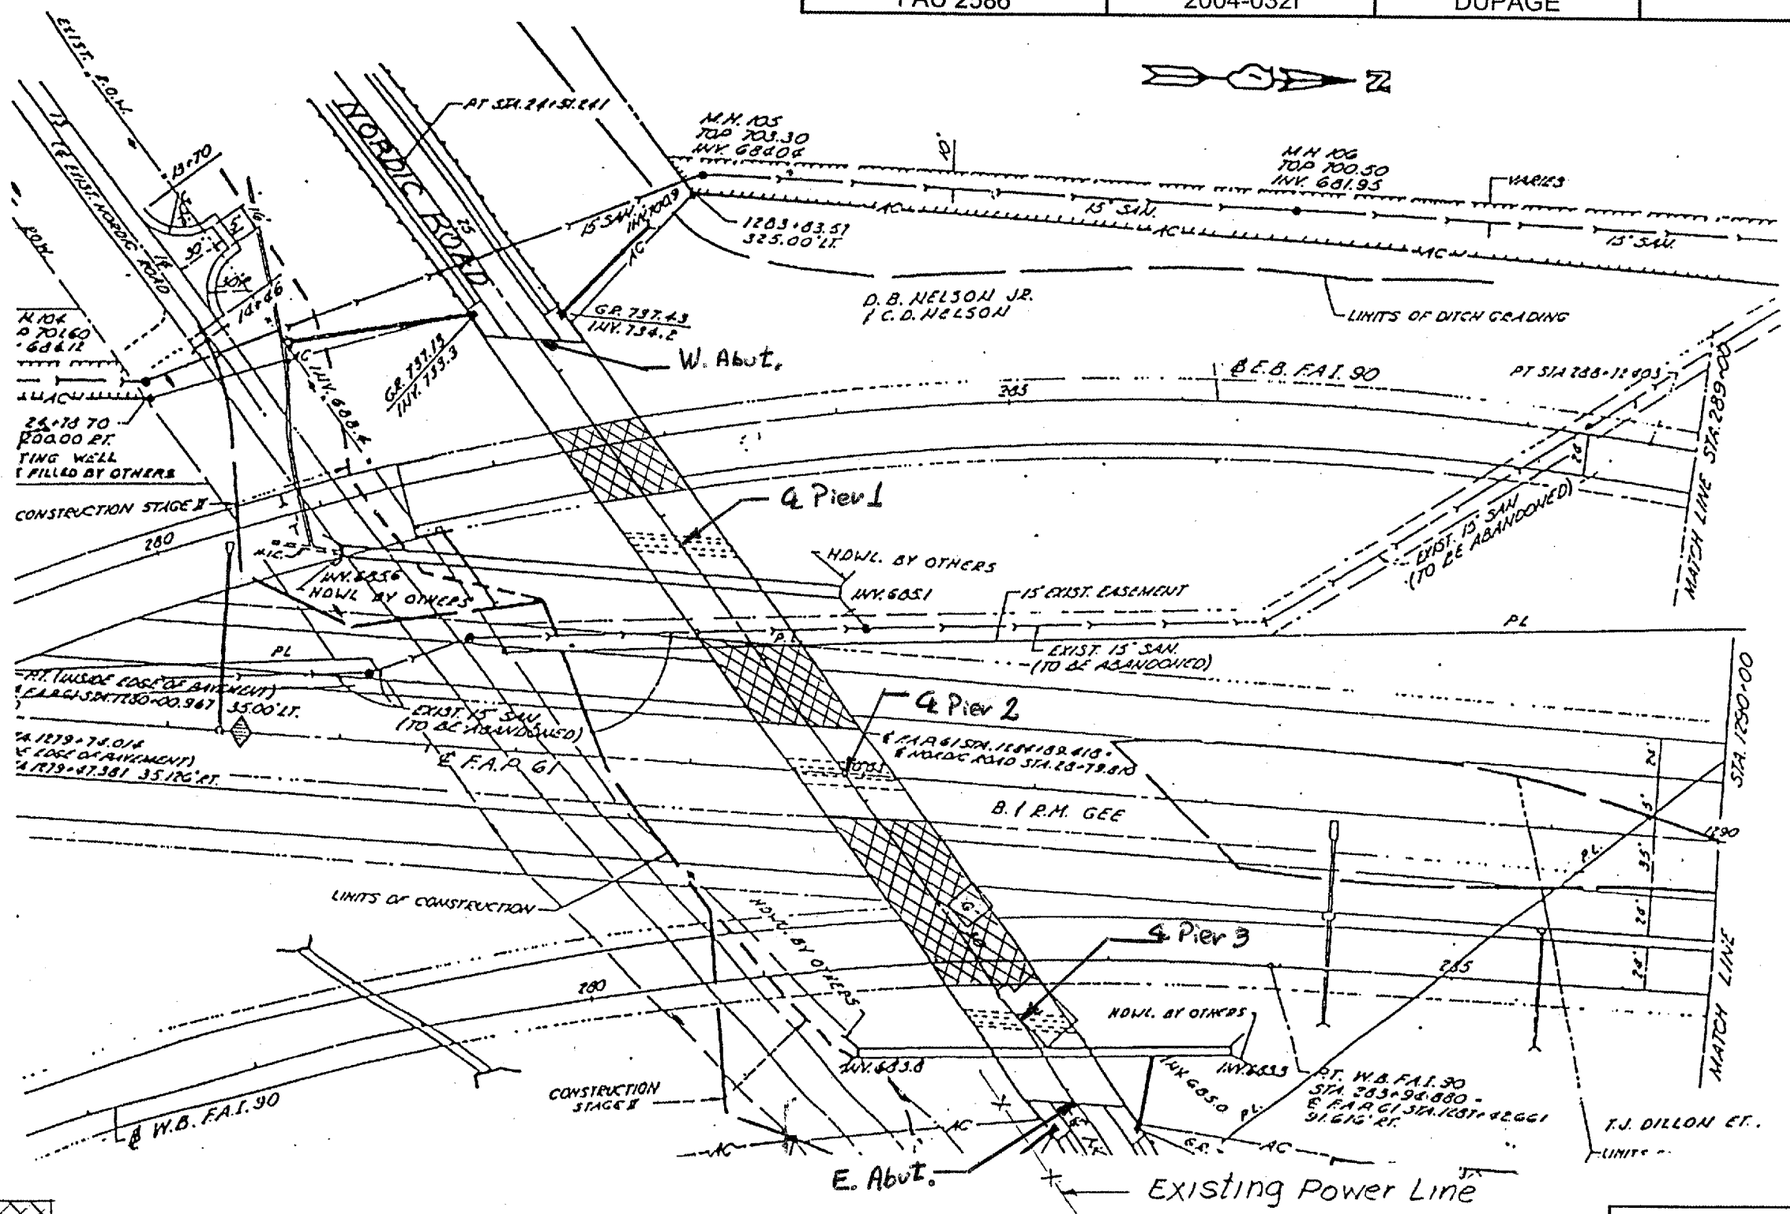

PROTECTIVE SHIELD
1150 SQ YD

PROTECTIVE SHIELD

ILLINOIS DEPARTMENT OF TRANSPORTATION

PROTECTIVE SHIELD