ROUTE	SECTION	COUNTY	TOTAL SHEETS	SHEET NUMBER
FAU 2586	2004-032I	DUPAGE	14	6

CONTRACT: 62769

Concrete Removal

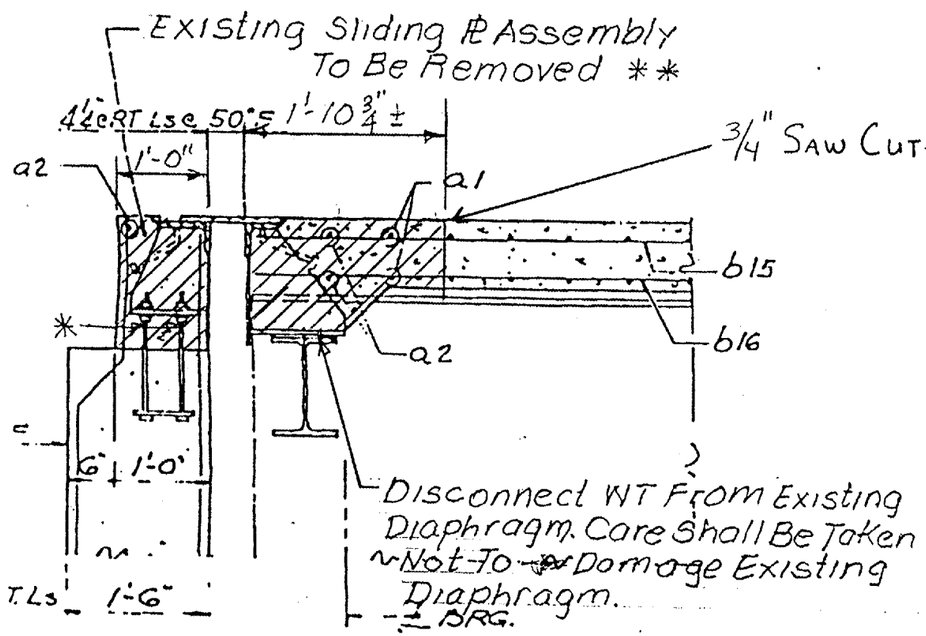

SECTION A-A

SCALE: 3/4" = 1'-0"

* Cut Off Existing Anchor Bolts To Remove Existing WT

** Cost Included In Concrete Removal

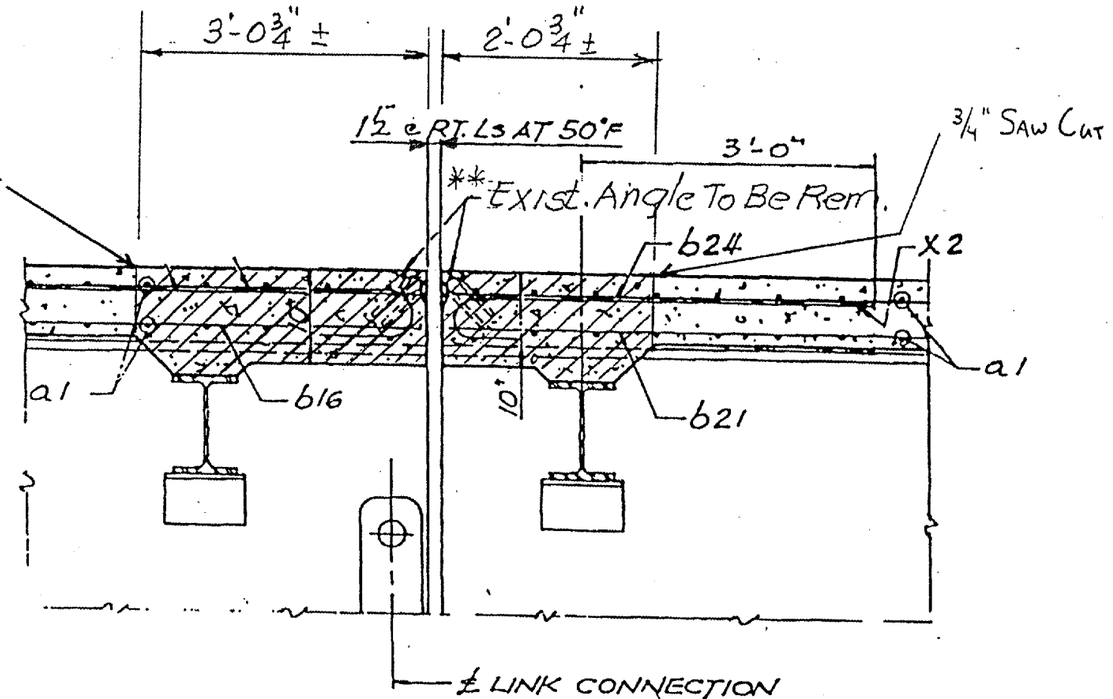

SECTION B-B

SCALE: 3/4" = 1'-0"

CONCRETE REMOVAL DETAILS

ILLINOIS DEPARTMENT OF TRANSPORTATION

CONCRETE REMOVAL DETAILS