6417

F.A. RTE.	SECTION	COUNTY	TOTAL SHEETS	SHEET NO.
17	(123 WPH) BR1&2	OGLE	61	17
STA. 262+50		TO STA. 268+50		
FED. ROAD DIST. NO.	ILLINOIS	FED. AID PROJECT		

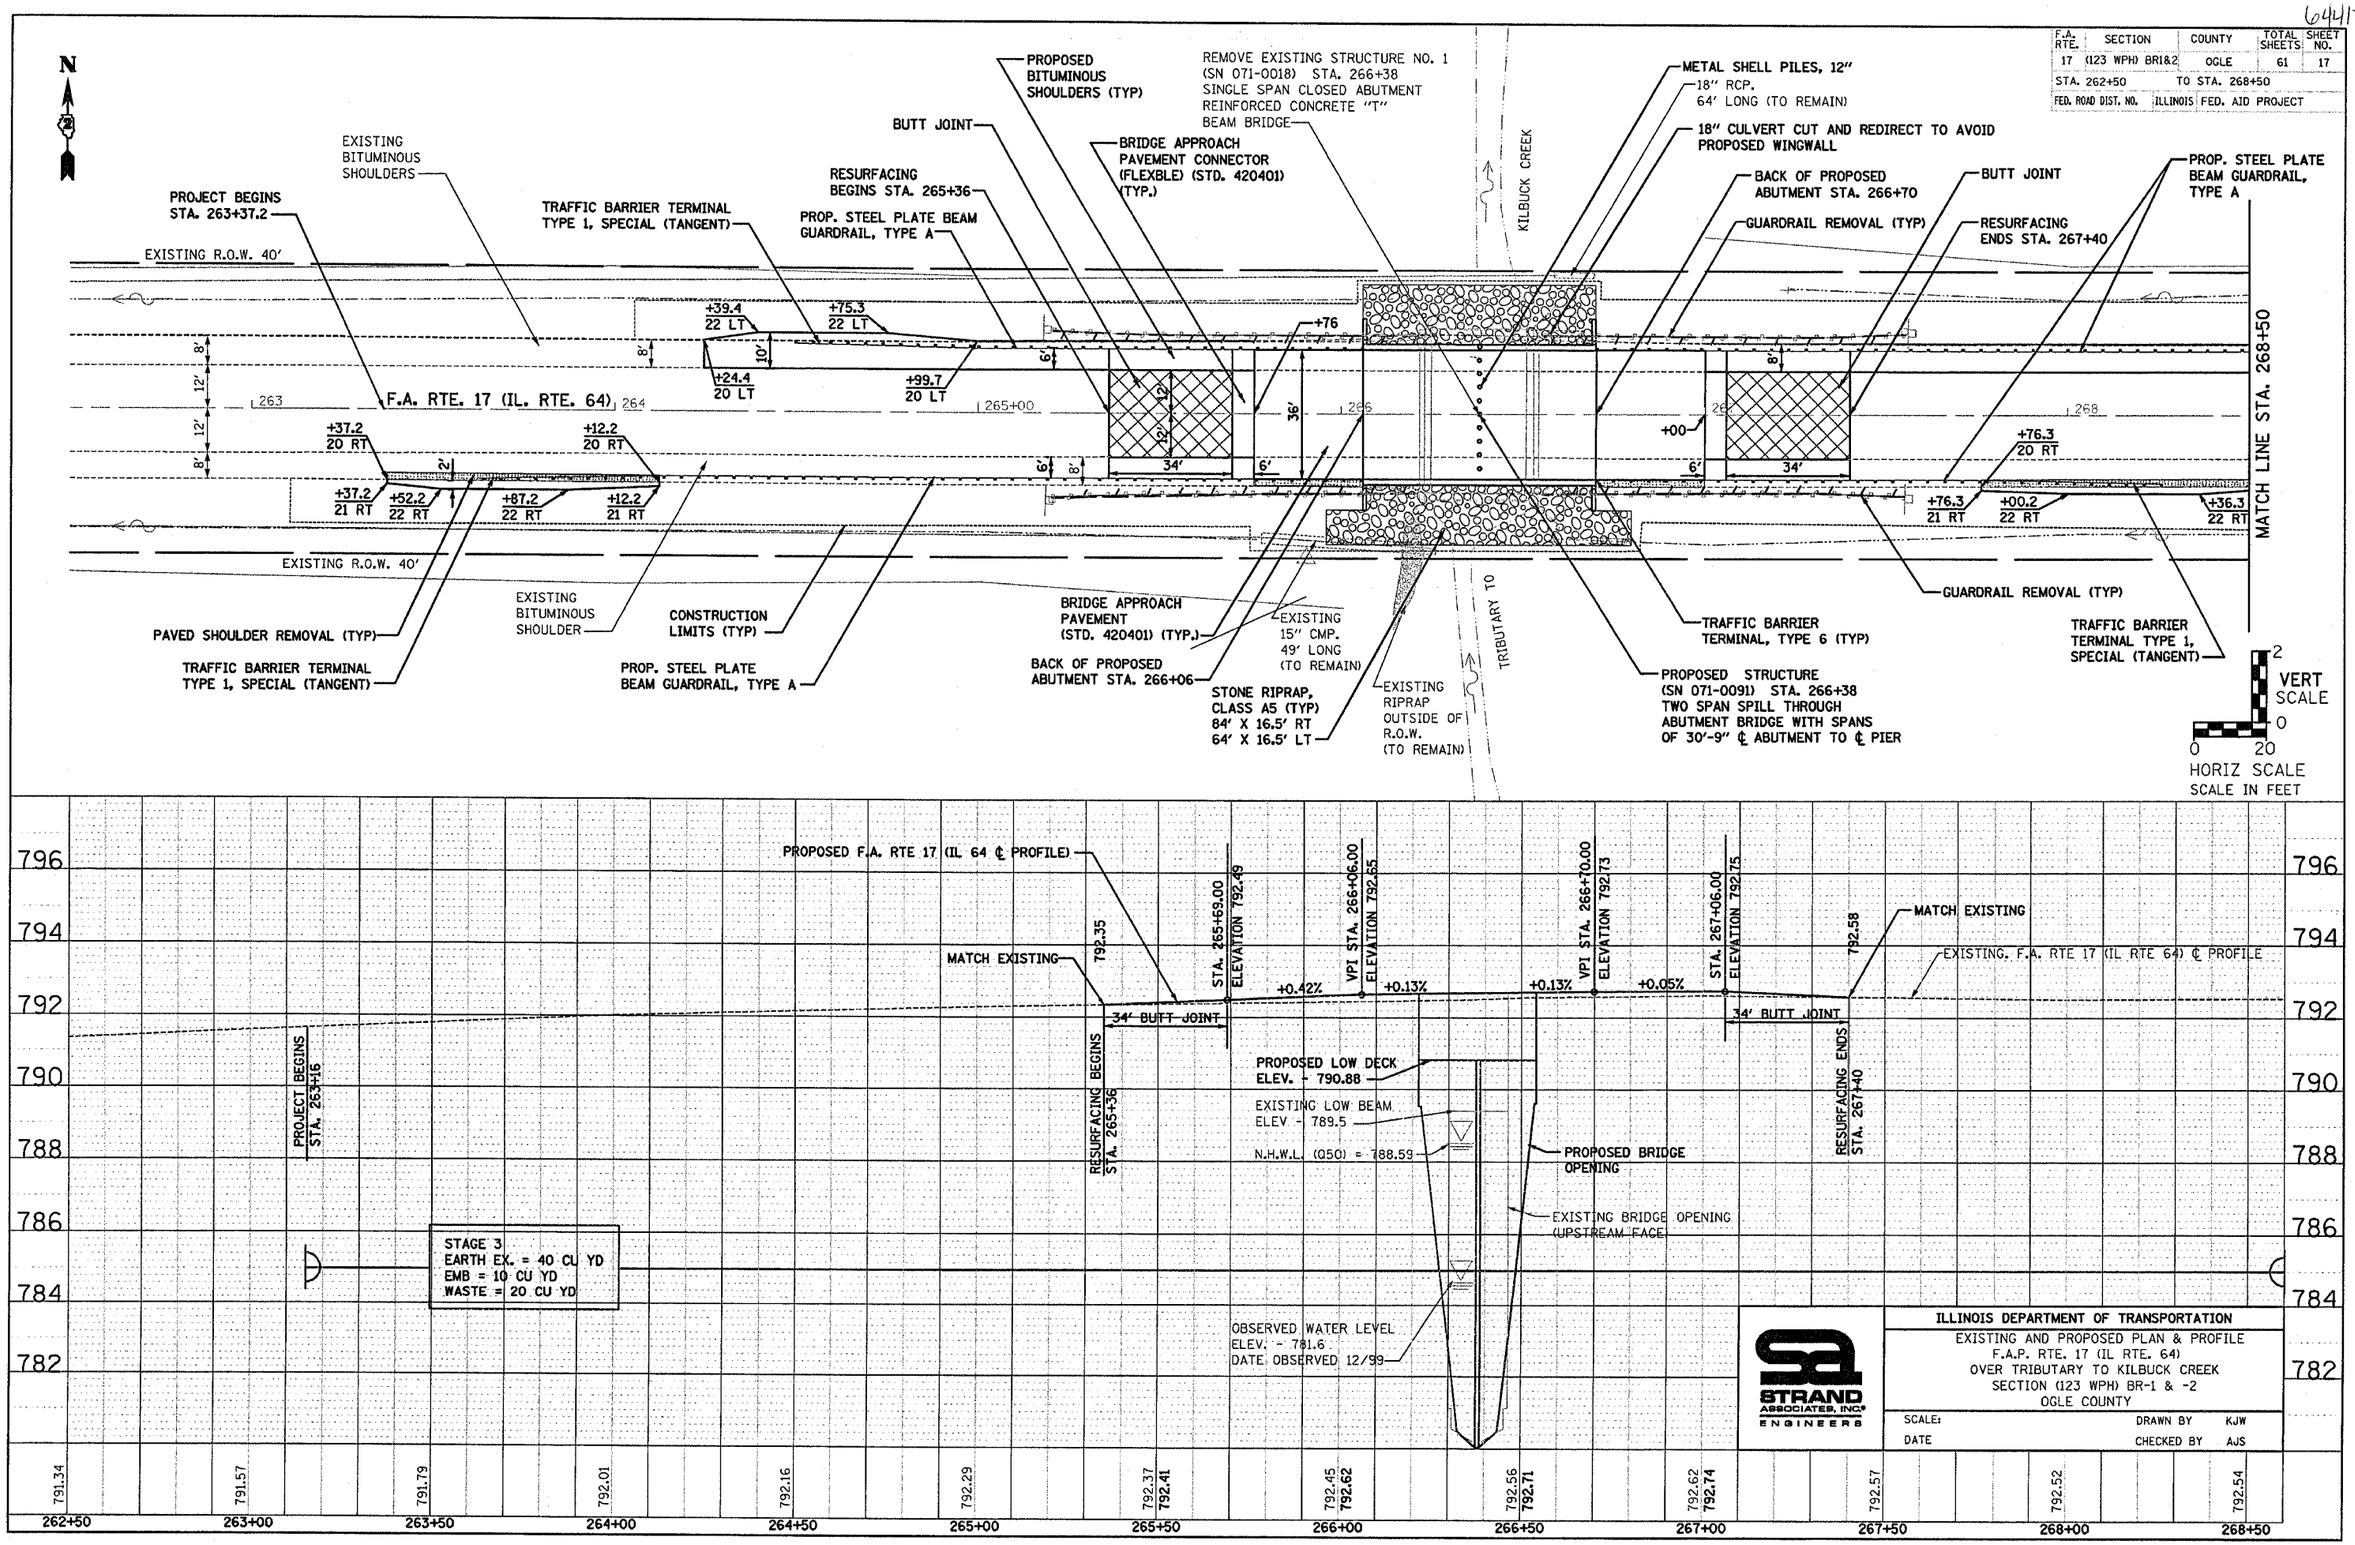

STRAND ASSOCIATES, INC. ENGINEERS

ILLINOIS DEPARTMENT OF TRANSPORTATION

EXISTING AND PROPOSED PLAN & PROFILE
F.A.P. RTE. 17 (IL RTE. 64)
OVER TRIBUTARY TO KILBUCK CREEK
SECTION (123 WPH) BR-1 & -2
OGLE COUNTY

SCALE: DRAWN BY KJW
DATE CHECKED BY AJS

PLAN: SURVEYED, PLOTTED, ALIGNMENT CHECKED, RT OF WAY CHECKED, CADD FILE NAME, NOTE BOOK NO., BY, DATE

PROFILE: SURVEYED, PLOTTED, GRADES CHECKED, RT OF WAY CHECKED, STRUCTURE NOTAT'NS CH'KD, NOTE BOOK NO., BY, DATE