CONTRACT NO. 64H17

F.A. RTE.	SECTION	COUNTY	TOTAL SHEETS	SHEET NO.
17	(123 WPH) BR1&2	OGLE	61	19
STA. 309+00		TO STA. 315+00		
FED. ROAD DIST. NO.	ILLINOIS	FED. AID PROJECT		

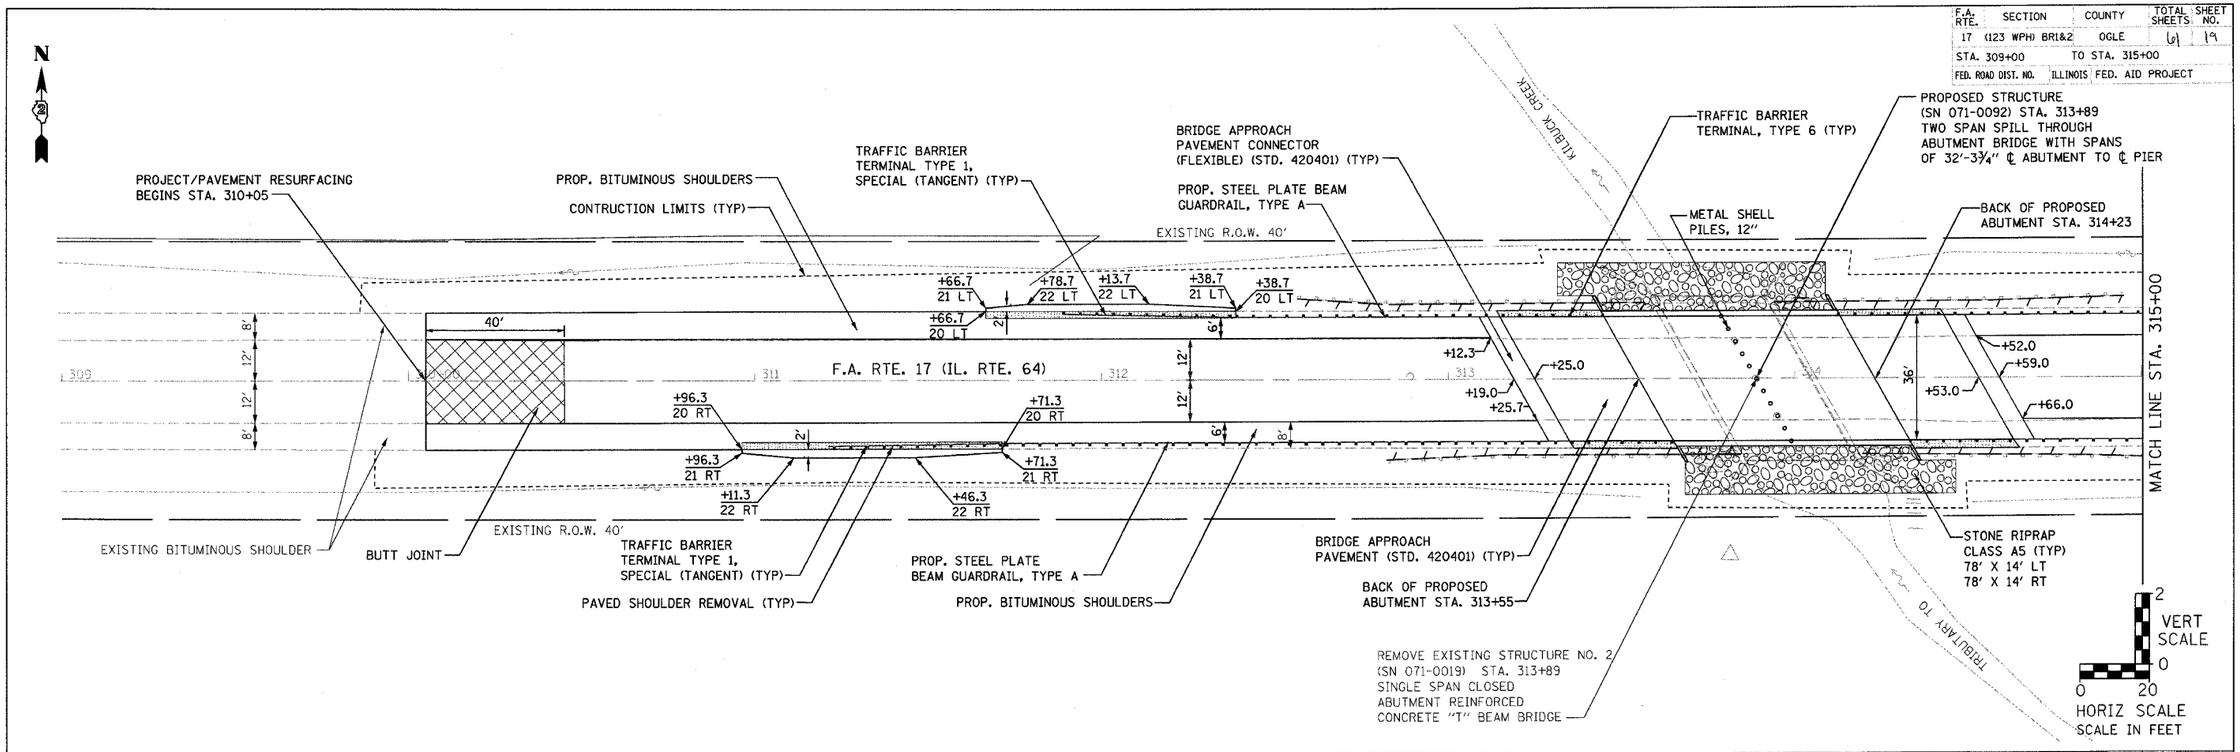

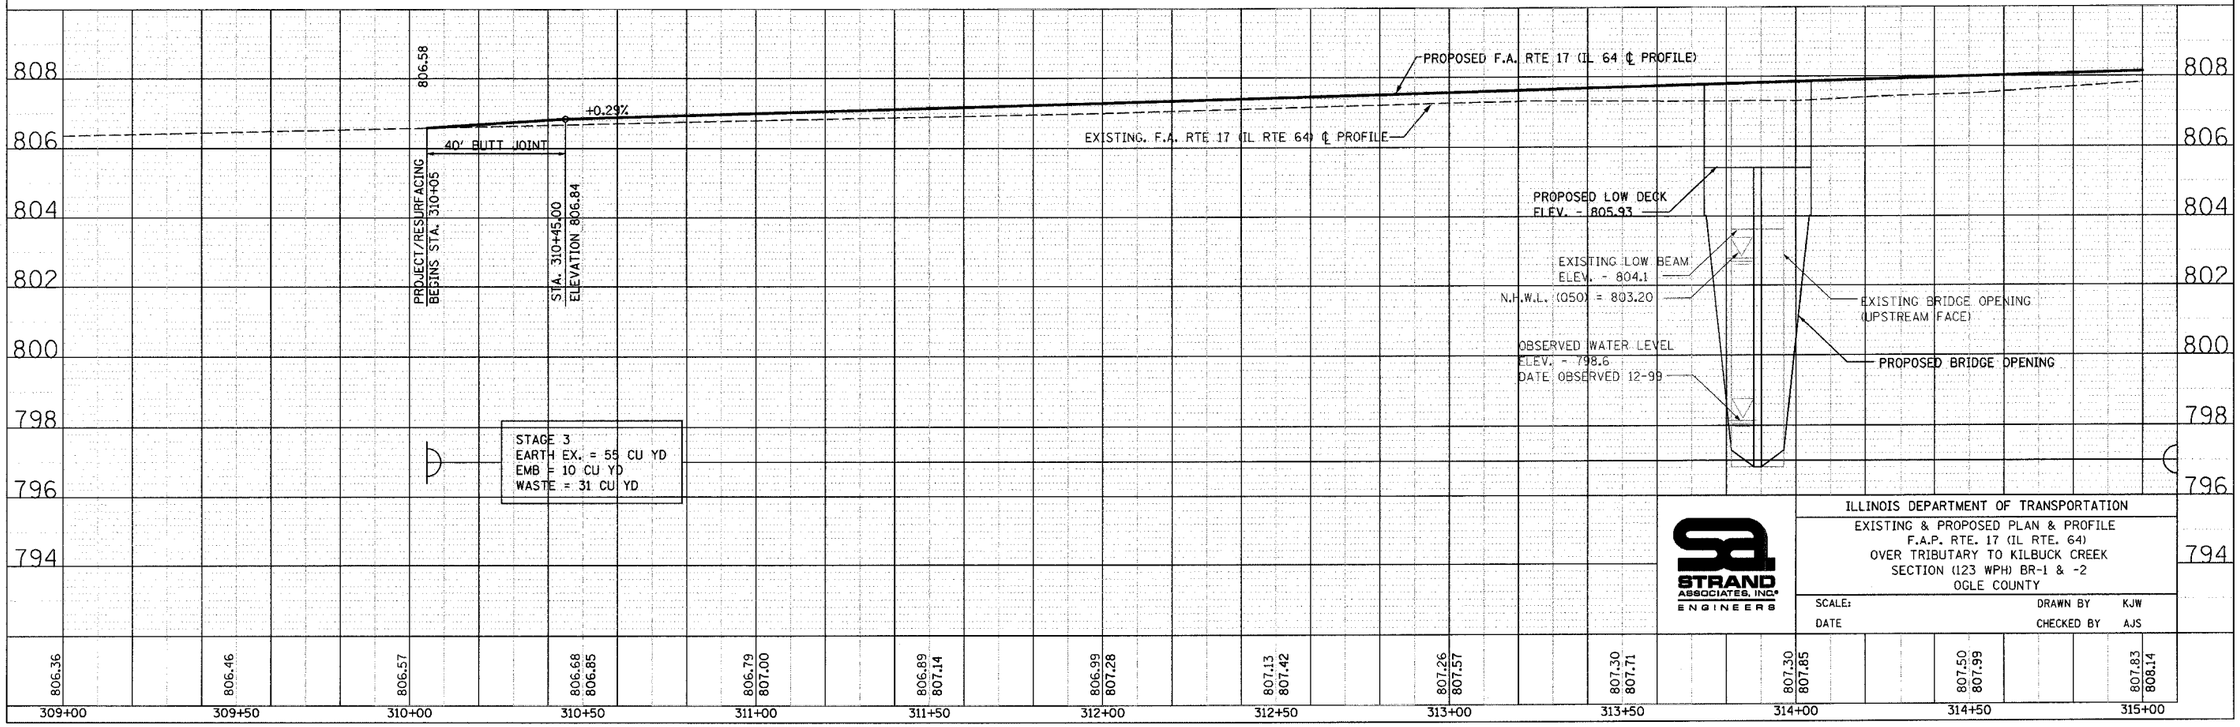

STRAND ASSOCIATES, INC. ENGINEERS

ILLINOIS DEPARTMENT OF TRANSPORTATION

EXISTING & PROPOSED PLAN & PROFILE
F.A.P. RTE. 17 (IL RTE. 64)
OVER TRIBUTARY TO KILBUCK CREEK
SECTION (123 WPH) BR-1 & -2
OGLE COUNTY

SCALE: DRAWN BY KJW
DATE CHECKED BY AJS

PLAN: SURVEYED / PLOTTED / ALIGNMENT CHECKED / RT. OF WAY CHECKED / CADD FILE NAME / NOTE BOOK NO. / BY / DATE

PROFILE: SURVEYED / PLOTTED / GRADES CHECKED / B.M. NOTED / STRUCTURE NOTATIONS CHKD / NOTE BOOK NO. / BY / DATE

FILE: s:\@sai\301---350\346\005-071-0091&0092\micros\0092\planpro\planpro1.dgn DATE: 06/07/2004 TIME: 02:33:07 PM