64417

F.A. RTE.	SECTION	COUNTY	TOTAL SHEETS	SHEET NO.
17	(123 WPH) BR1&2	OGLE	61	20
STA. 315+00		TO STA. 322+00		
FED. ROAD DIST. NO.	ILLINOIS	FED. AID PROJECT		

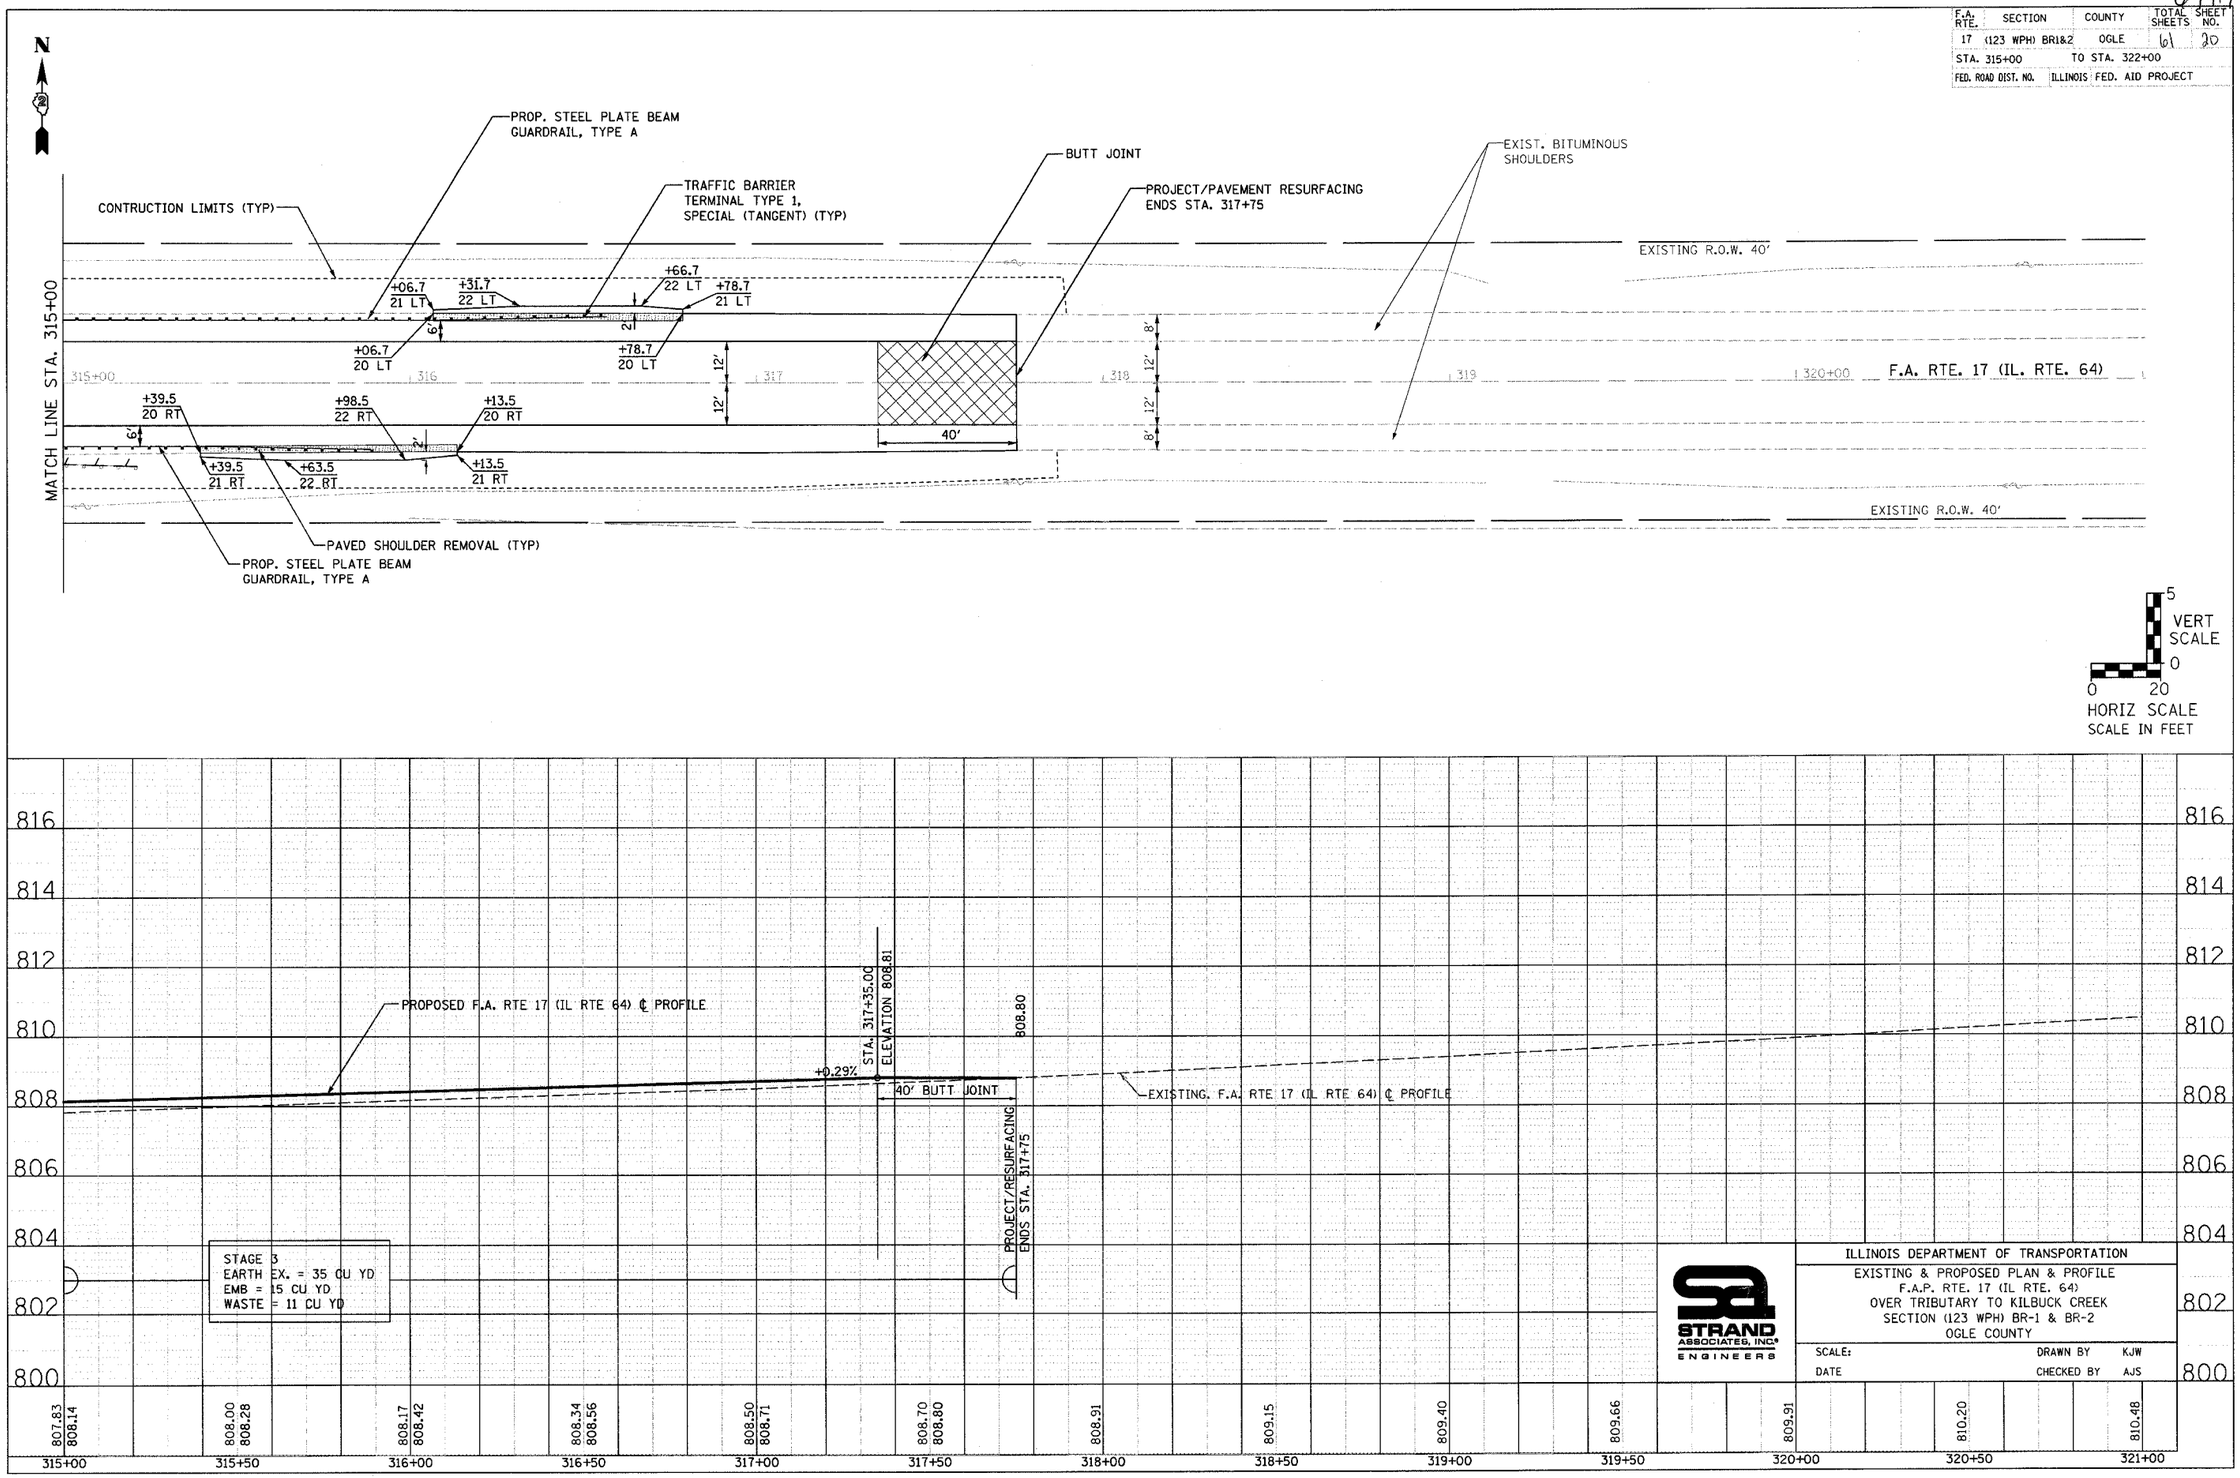

PLAN
SURVEYED
PLOTTED
ALIGNMENT CHECKED
RT. OF WAY CHECKED
CADD FILE NAME
NOTE BOOK
NO.
BY
DATE

PROFILE
SURVEYED
PLOTTED
GRADES CHECKED
B.M. NOTED
STRUCTURE NOTATNS CHKD
NOTE BOOK
NO.
BY
DATE

STRAND ASSOCIATES, INC. ENGINEERS

ILLINOIS DEPARTMENT OF TRANSPORTATION

EXISTING & PROPOSED PLAN & PROFILE
F.A.P. RTE. 17 (IL RTE. 64)
OVER TRIBUTARY TO KILBUCK CREEK
SECTION (123 WPH) BR-1 & BR-2
OGLE COUNTY

SCALE: DRAWN BY KJW
DATE CHECKED BY AJS

FILE: s:\@saf\301--350\346\005-071-0091&0092\micros\0092\planpro\planpro2.dgn DATE: 06/07/2004 TIME: 02:33:34 PM