6447

F.A. RTE.	SECTION	COUNTY	TOTAL SHEETS	SHEET NO.
17	(123 WPH) BR1&2	OGLE	61	22
STA. 262+75	TO STA. 274+50			
FED. ROAD DIST. NO.	ILLINOIS	FED. AID PROJECT		

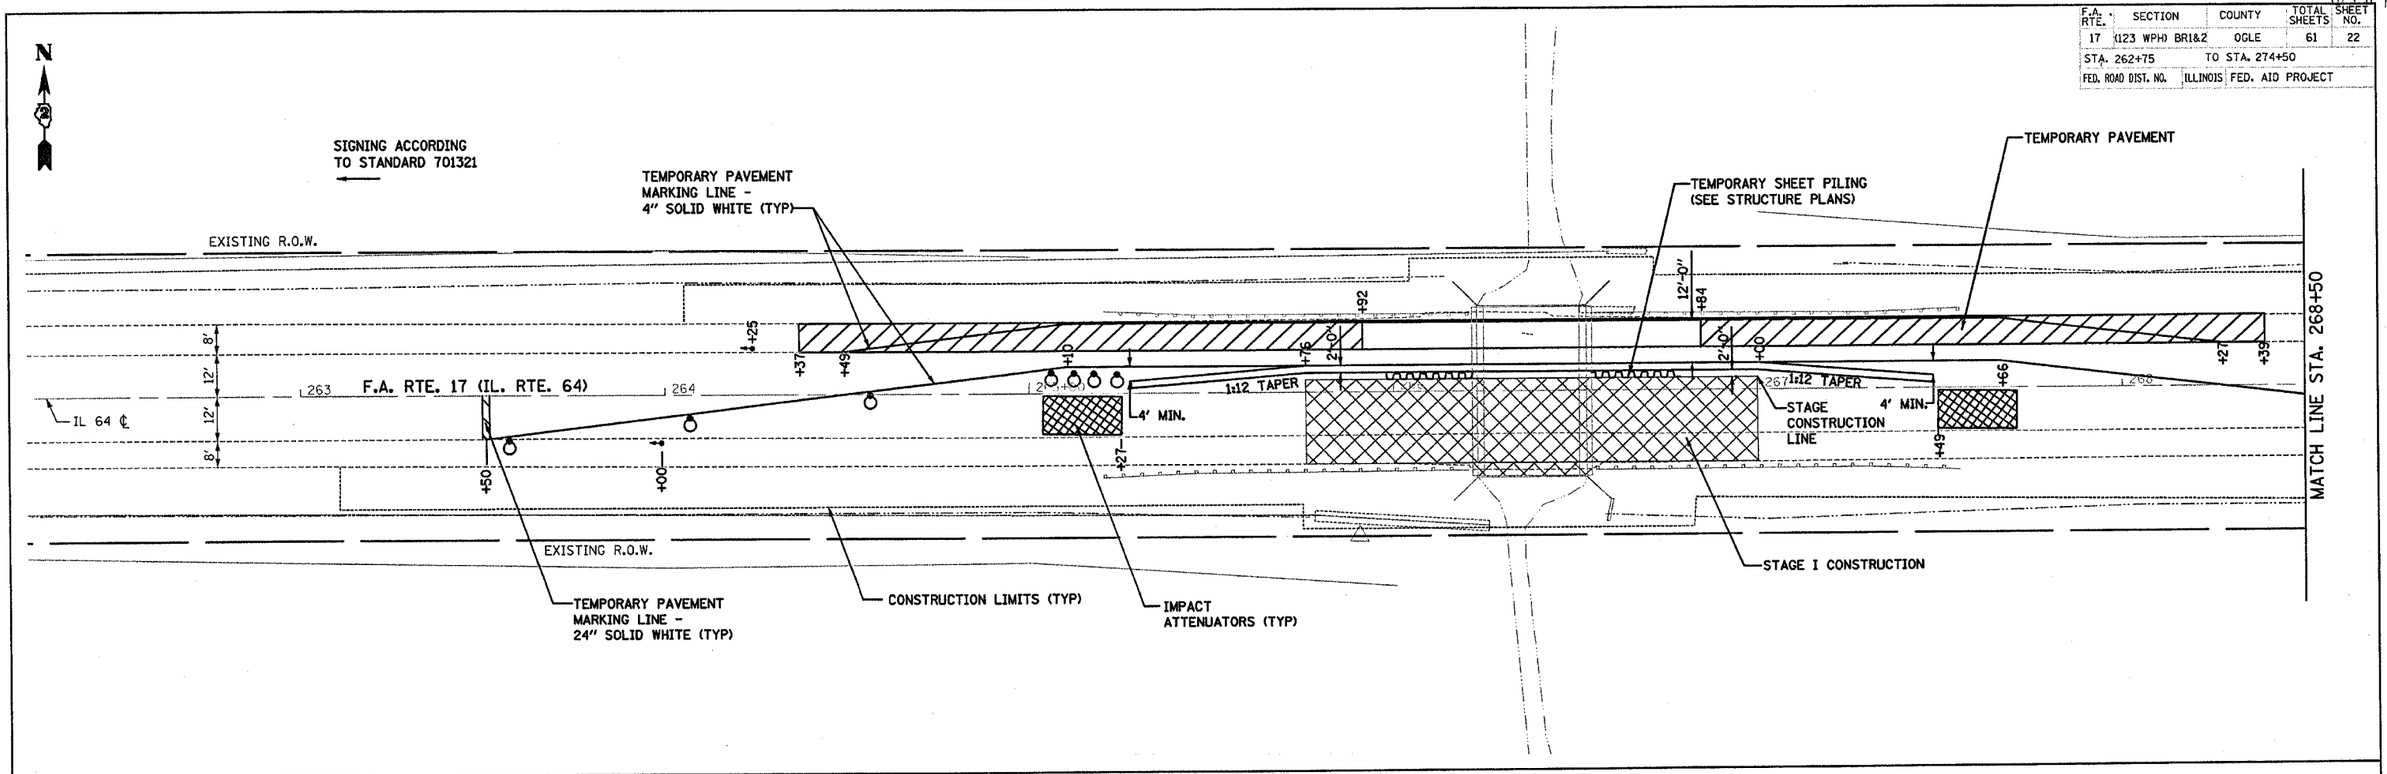

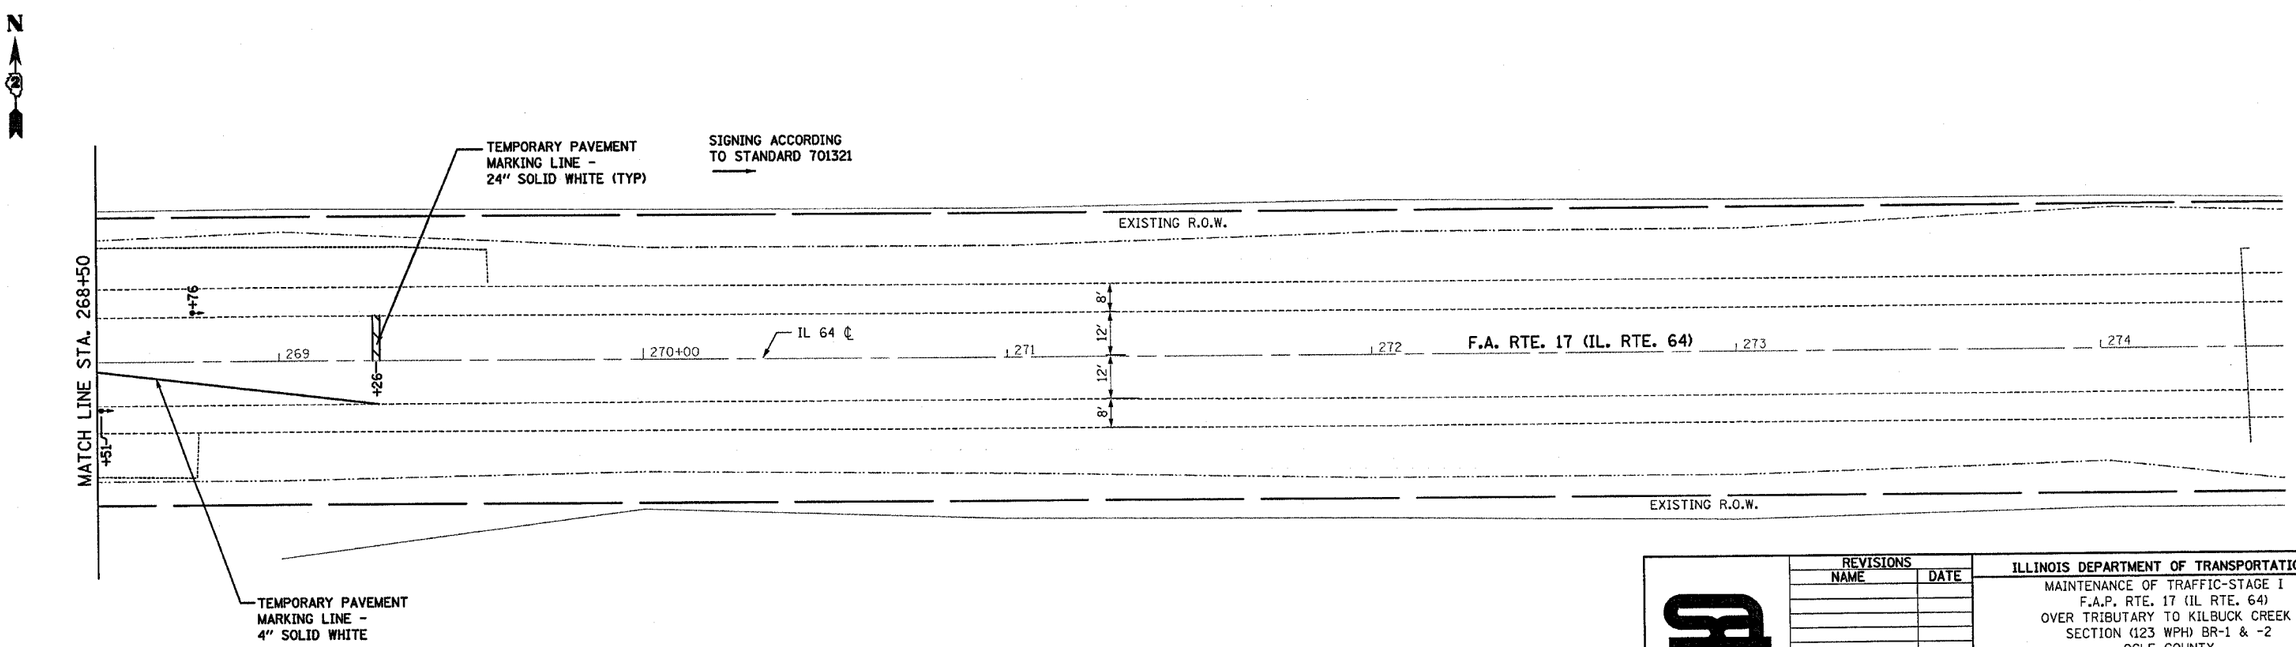

NOTES:

1. TRAFFIC CONTROL TO BE SET UP AND PAID FOR ACCORDING TO STANDARD 701321

0 FEET 20 40

STRAND ASSOCIATES, INC. ENGINEERS

REVISIONS	
NAME	DATE

ILLINOIS DEPARTMENT OF TRANSPORTATION

MAINTENANCE OF TRAFFIC-STAGE I
F.A.P. RTE. 17 (IL RTE. 64)
OVER TRIBUTARY TO KILBUCK CREEK
SECTION (123 WPH) BR-1 & -2
OGLE COUNTY
PROPOSED S.N. 071-0091

SCALE: VERT. HORIZ. DRAWN BY KJW
DATE 07/23/2004 CHECKED BY AJS