64417

| F.A. RTE. | SECTION | COUNTY | TOTAL SHEETS | SHEET NO. |
|---|---|---|---|---|
| 17 | (123 WPH) BR1&2 | OGLE | 61 | 26 |
| STA. 263+17 | | TO STA. 274+50 | | |
| FED. ROAD DIST. NO. | ILLINOIS | FED. AID PROJECT | | |

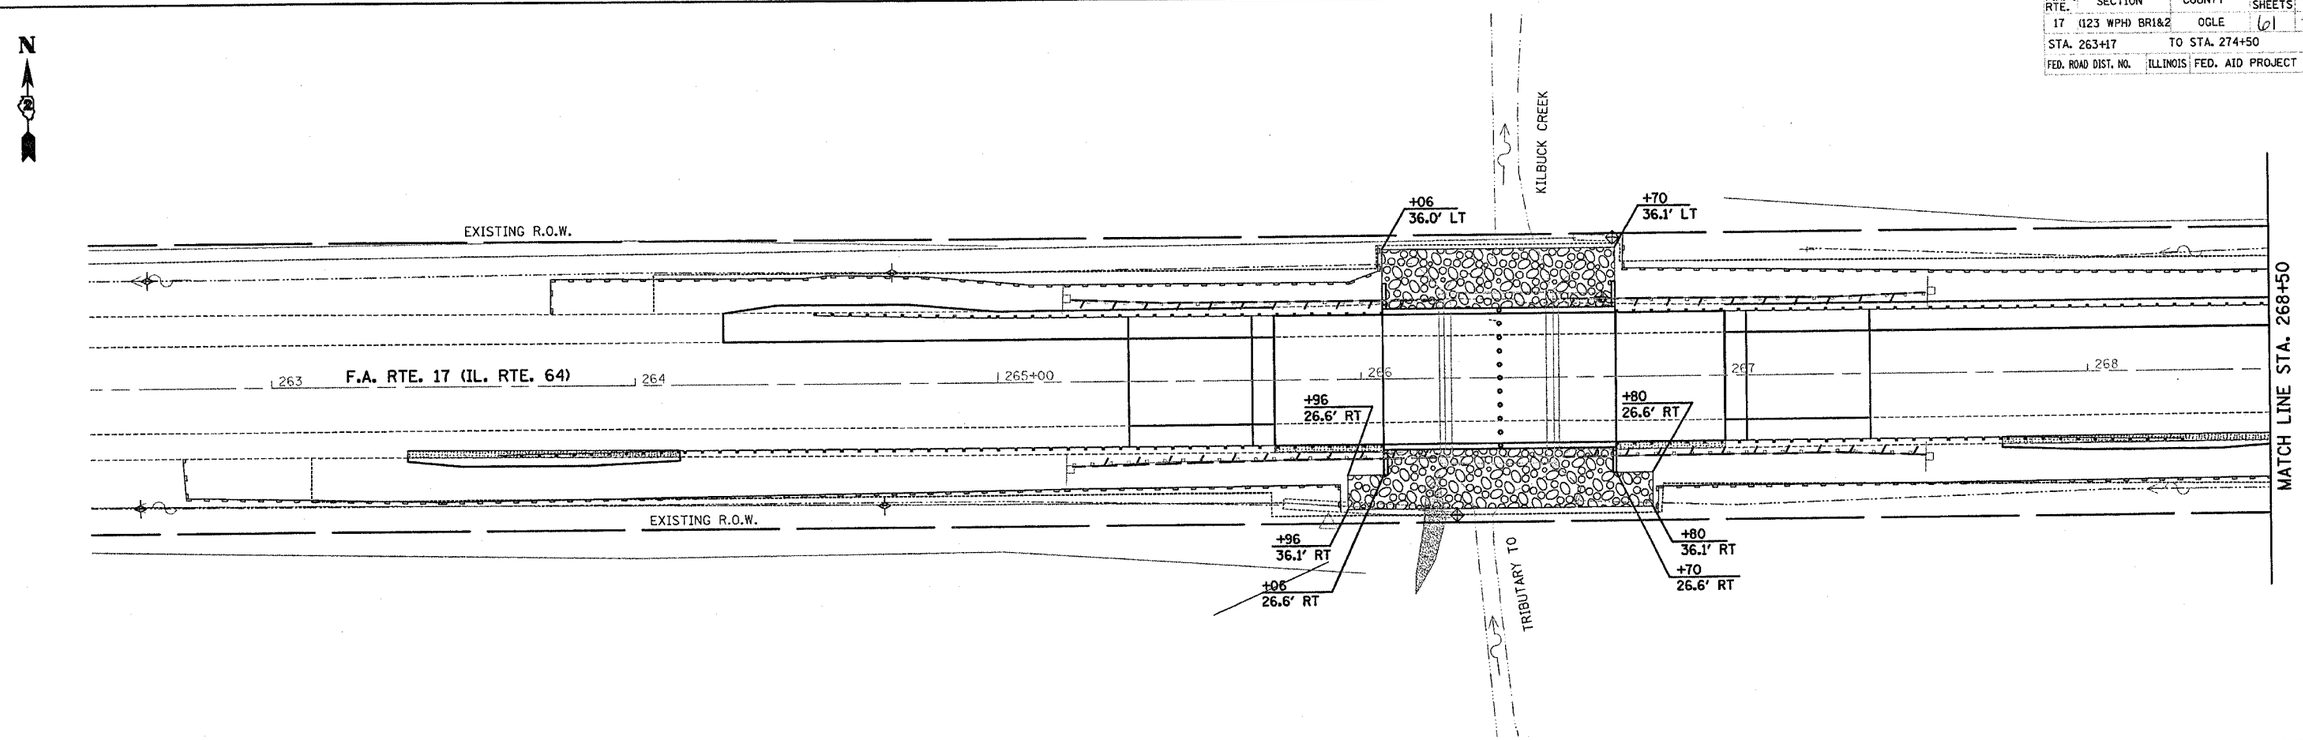


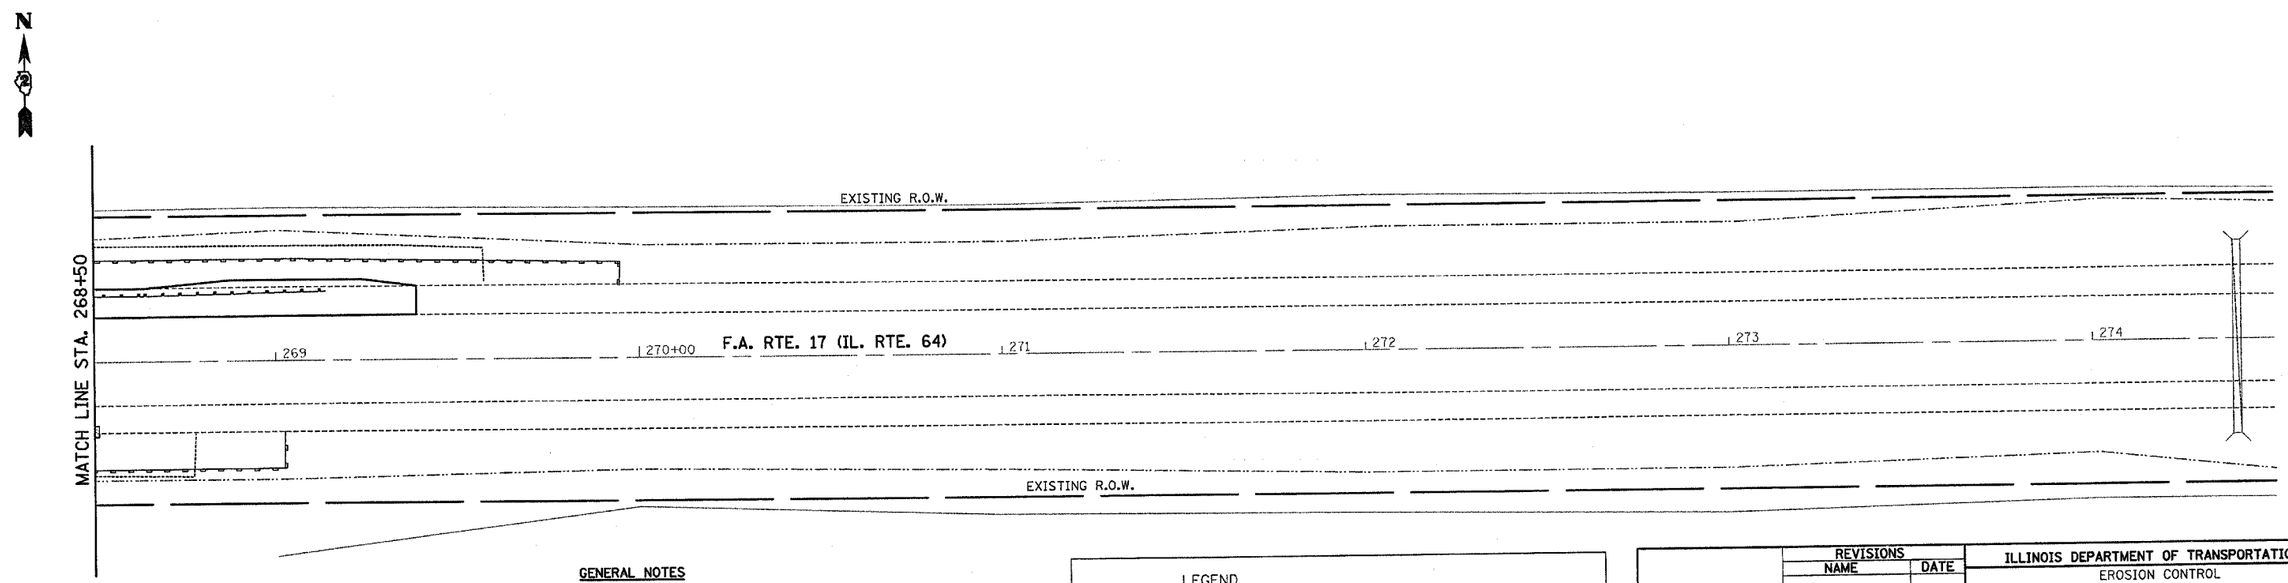


0 FEET 20 40

GENERAL NOTES

1. ALL ITEMS SHALL BE CONSTRUCTED AS SHOWN ON PLANS, ON STANDARD 280001, AND AS DIRECTED BY THE ENGINEER.

2. THE SYMBOLOGY ON THE EROSION AND SEDIMENT CONTROL PLAN SHEETS DOES NOT REPRESENT THE SIZE OR QUANTITY OF BALES. FOR NUMBER OF BALES REFER TO DETAILS AND/OR AS DIRECTED BY ENGINEER.

LEGEND

- TEMPORARY DITCH CHECKS (HAY OR STRAW BALE DITCH CHECKS OR APPROVED SUBSTITUTION)
- PERIMETER EROSION BARRIER
- STONE RIPRAP, CLASS A5

STRAND ASSOCIATES, INC. ENGINEERS

| REVISIONS | |
|---|---|
| NAME | DATE |
| | |

ILLINOIS DEPARTMENT OF TRANSPORTATION

EROSION CONTROL
F.A.P. RTE. 17 (IL RTE. 64)
OVER TRIBUTARY TO KILBUCK CREEK
SECTION (123 WPH) BR-1 & -2
OGLE COUNTY
PROPOSED S.N. 071-0091

SCALE: VERT. HORIZ. DRAWN BY KJW
DATE 07/23/2004 CHECKED BY AJS