STATE OF ILLINOIS
DEPARTMENT OF TRANSPORTATION

ROUTE NO.	SECTION	COUNTY	TOTAL SHEETS	SHEET NO.
FAP 17	(123WPH) BR-1	OGLE	61	31
FEDERAL ROAD DISTRICT NUMBER 7		ILLINOIS	FEDERAL AID PROJECT -	

SHEET NO. 4
10 SHEETS

CONTRACT #64417

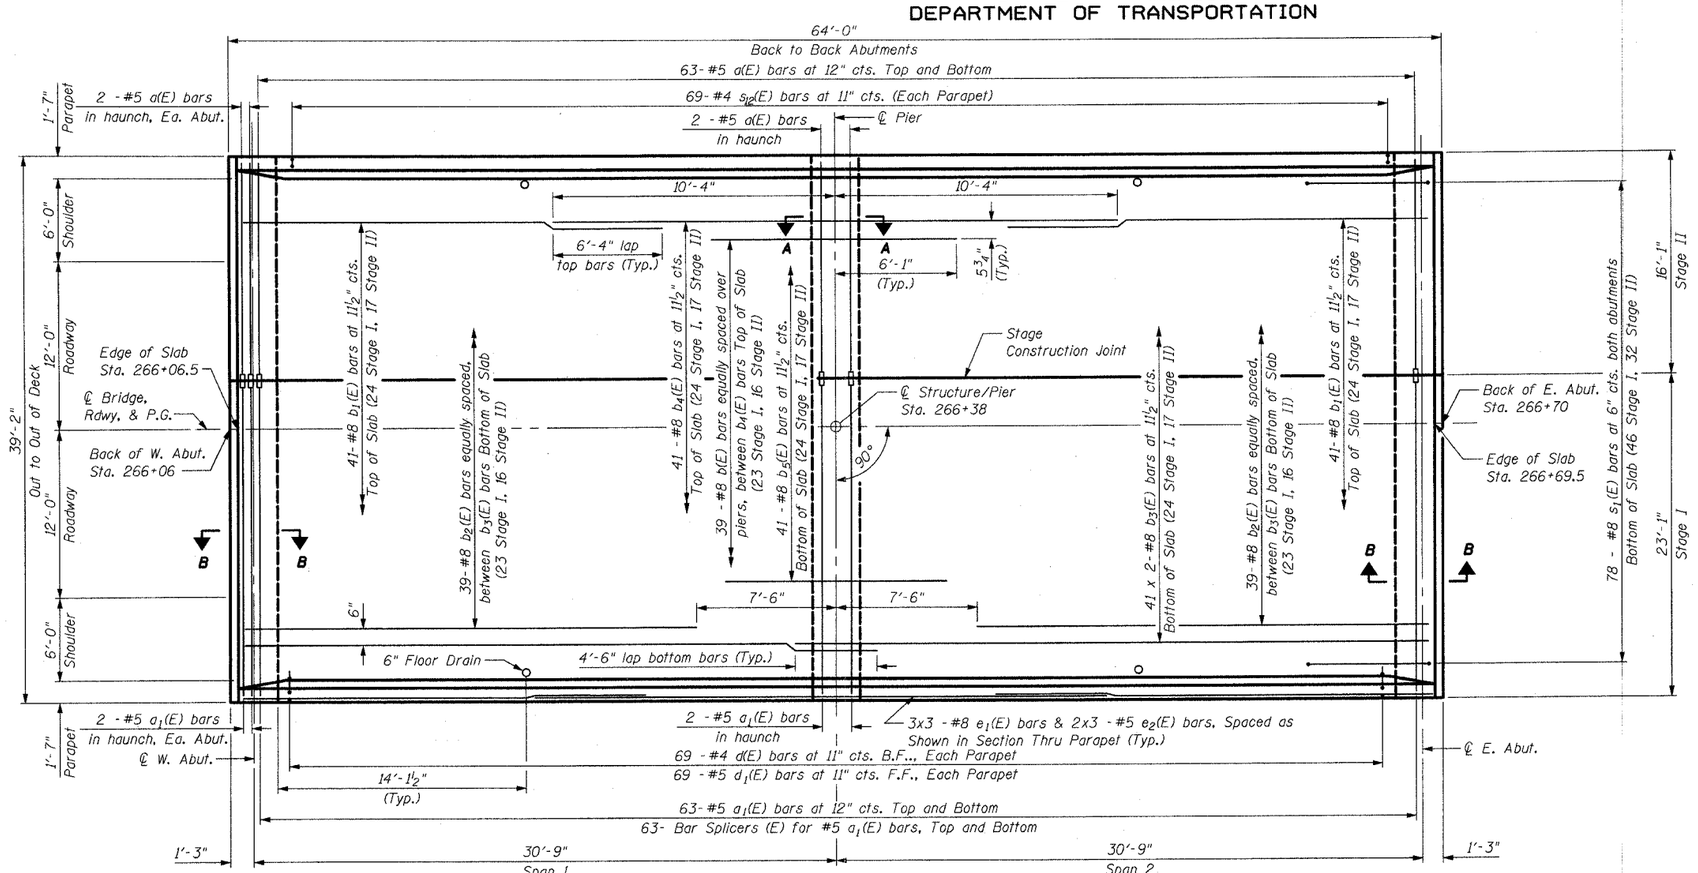

PLAN

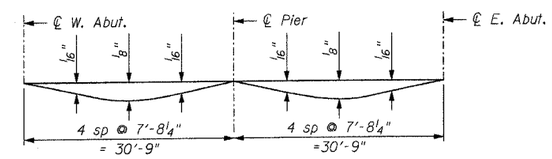

DEAD LOAD DEFLECTION DIAGRAM

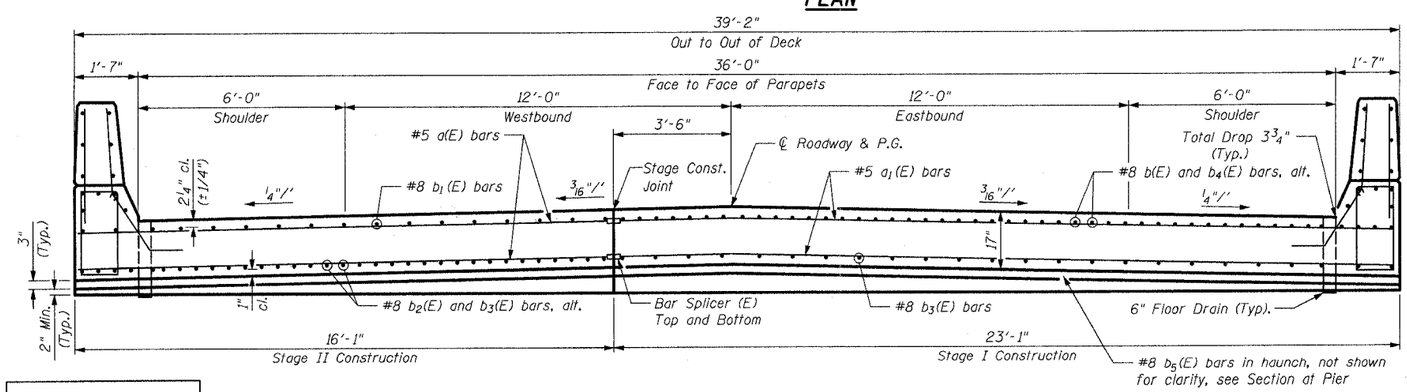

NEAR MIDSPAN

NEAR PIER

PROPOSED CROSS SECTION
(Looking East)

Notes:

See Sheet 5 of 10 for superstructure details and Bill of Material.

Reinforcement bars designated (E) shall be epoxy coated.

Bars indicated thus 20 x 3-#5 etc. indicates 20 lines of bars with 3 lengths per line.

See Sheet 5 of 10 for parapet reinforcement.

DESIGNED	KJW
CHECKED	AJS
DRAWN	KJW
CHECKED	AJS

STRAND ASSOCIATES, INC. ENGINEERS

ILLINOIS DEPARTMENT OF TRANSPORTATION
SUPERSTRUCTURE
IL 64 OVER TRIBUTARY TO KILBUCK CREEK
F.A.P. RTE. 17 SECTION (123WPH) BR-1
OGLE COUNTY
STA. 266+38
S.N. 071-0091

SCALE:
DATE: 06/23/2004