ORIGINAL SURVEY		BY	DATE
NOTE BOOK NO.	SURVEYED		
	PLOTTED		
	TEMPLAT.		
	AREAS		
	AREAS CHECKED		

FINAL SURVEY		BY	DATE
NOTE BOOK NO.	SURVEYED		
	PLOTTED		
	TEMPLATE		
	AREAS		
	AREAS CHECKED		

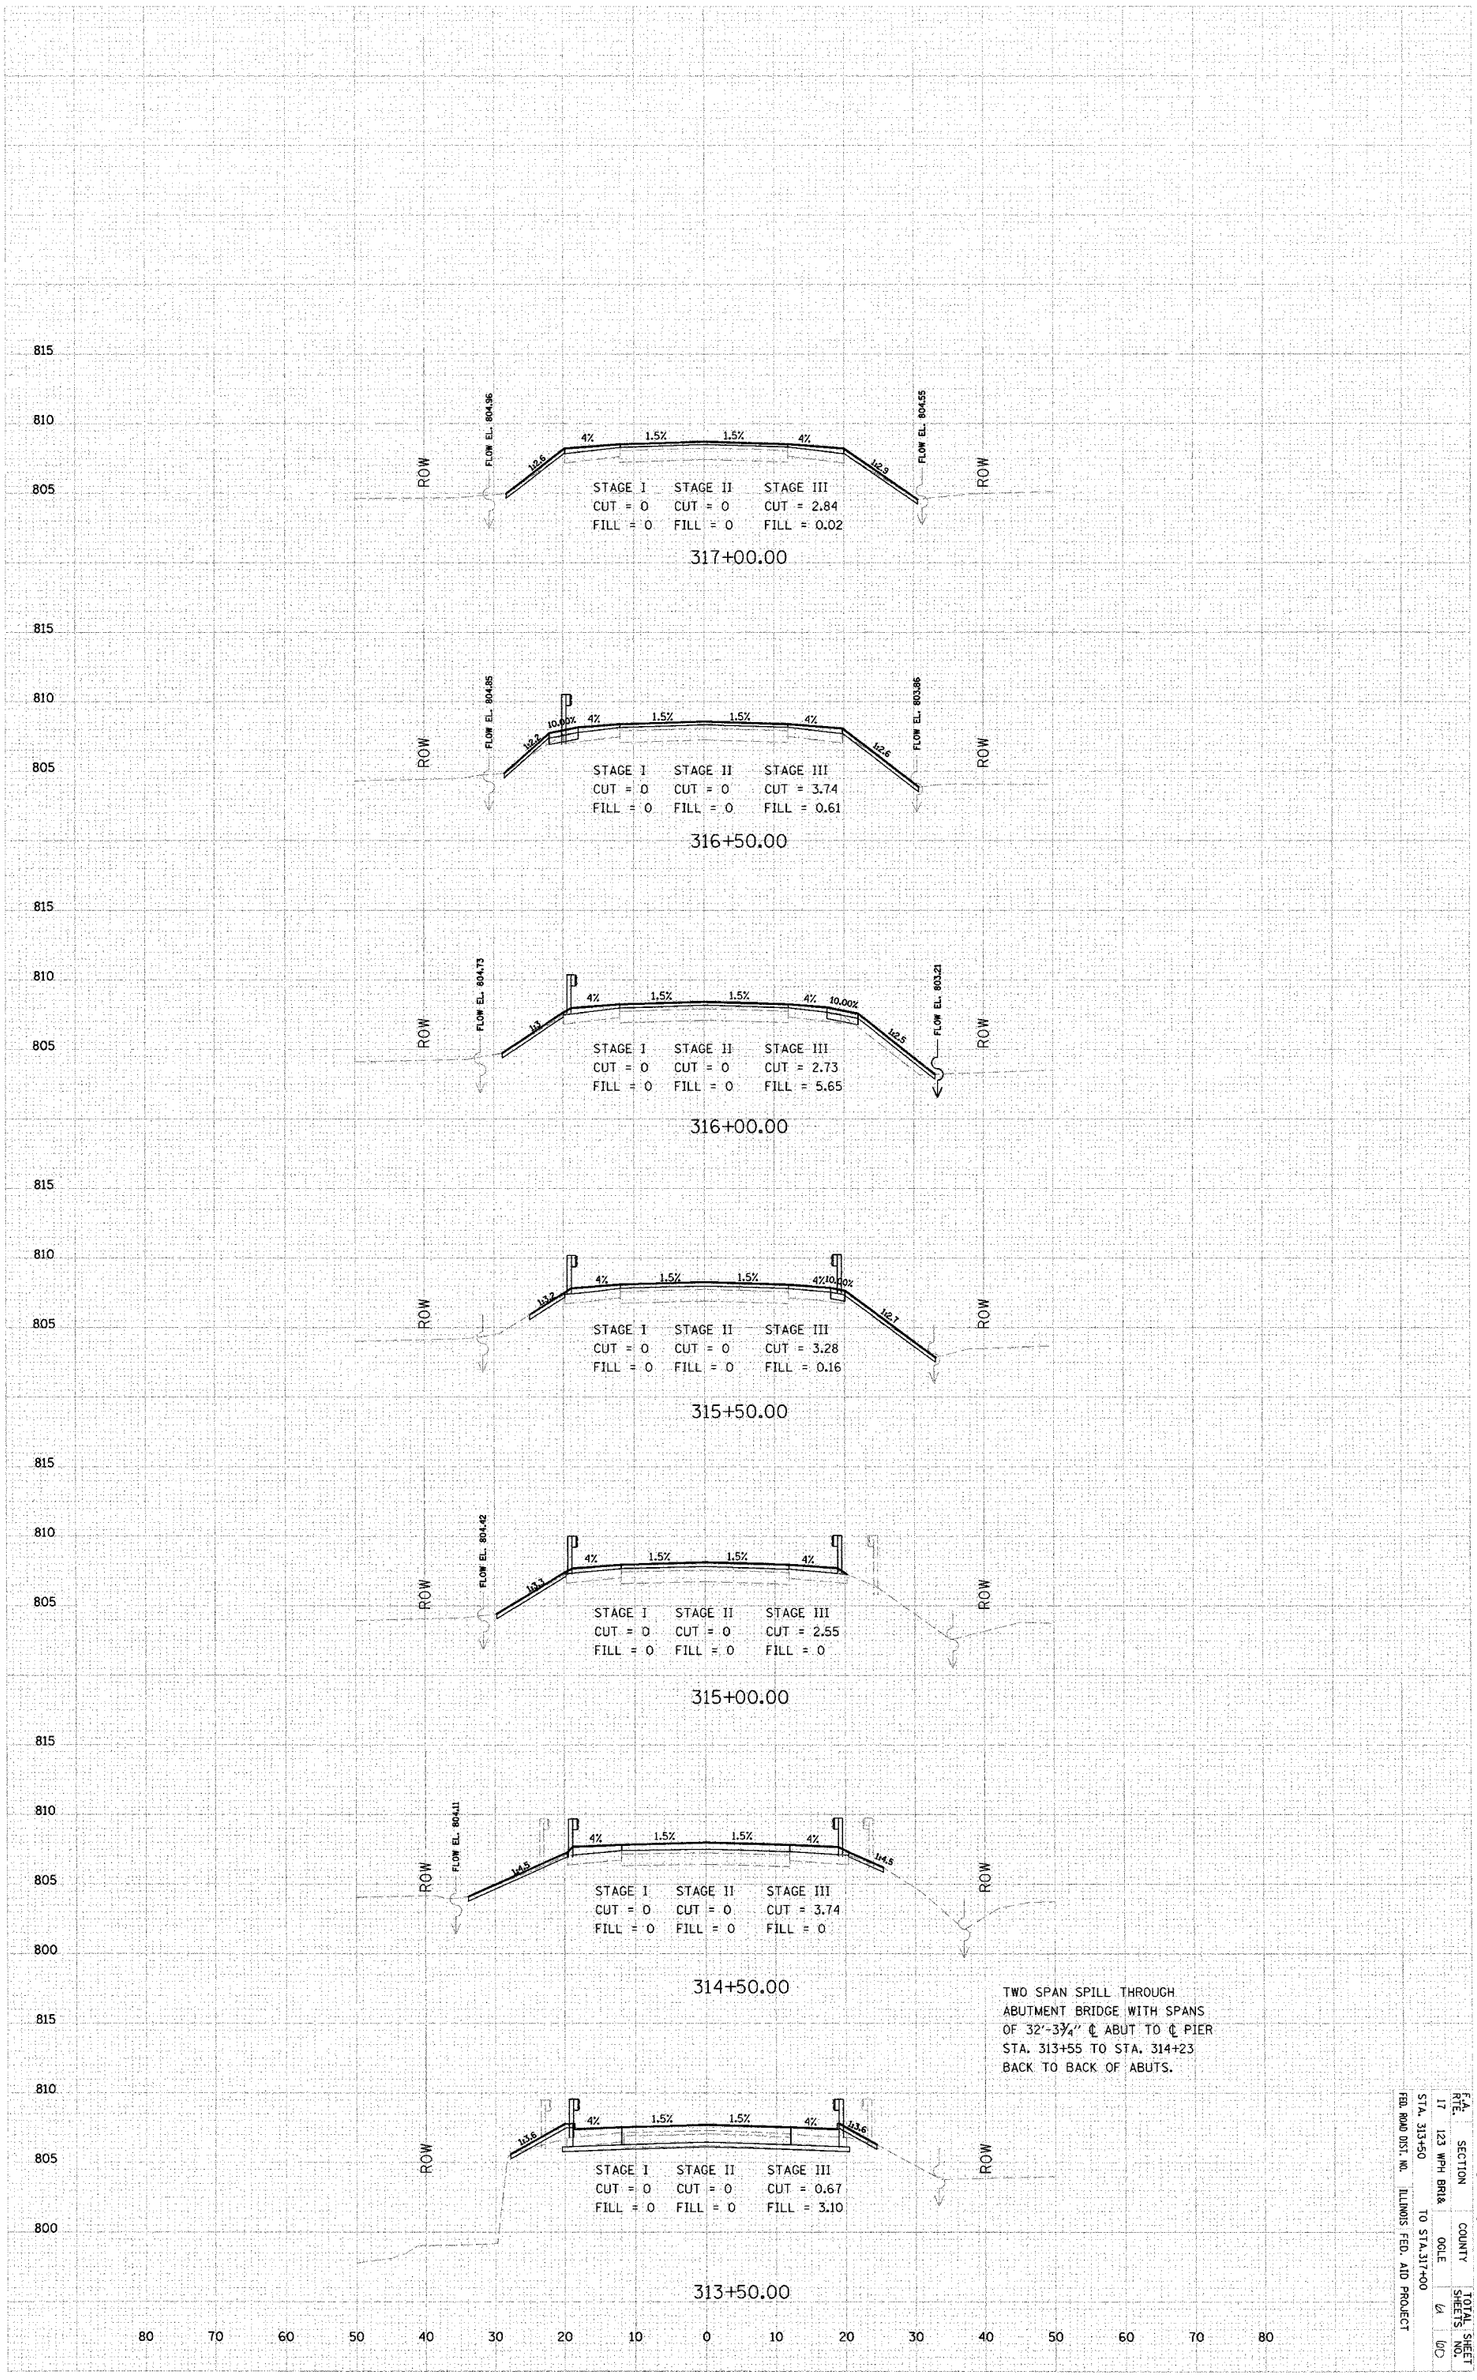

TWO SPAN SPILL THROUGH ABUTMENT BRIDGE WITH SPANS OF 32'-3¾" ℄ ABUT TO ℄ PIER STA. 313+55 TO STA. 314+23 BACK TO BACK OF ABUTS.

CONTRACT NO. 64417

F.A. RTE.	SECTION	COUNTY	TOTAL SHEETS	SHEET NO.
17	123 WPH BRI&	OGLE	61	60

STA. 313+50 TO STA.317+00

FED. ROAD DIST. NO. ILLINOIS FED. AID PROJECT