ORIGINAL SURVEY		BY	DATE
NOTE BOOK NO.	SURVEYED		
	PLOTTED		
	TEMPLATE		
	AREAS		
	AREAS CHECKED		

FINAL SURVEY		BY	DATE
NOTE BOOK NO.	SURVEYED		
	PLOTTED		
	TEMPLATE		
	AREAS		
	AREAS CHECKED		

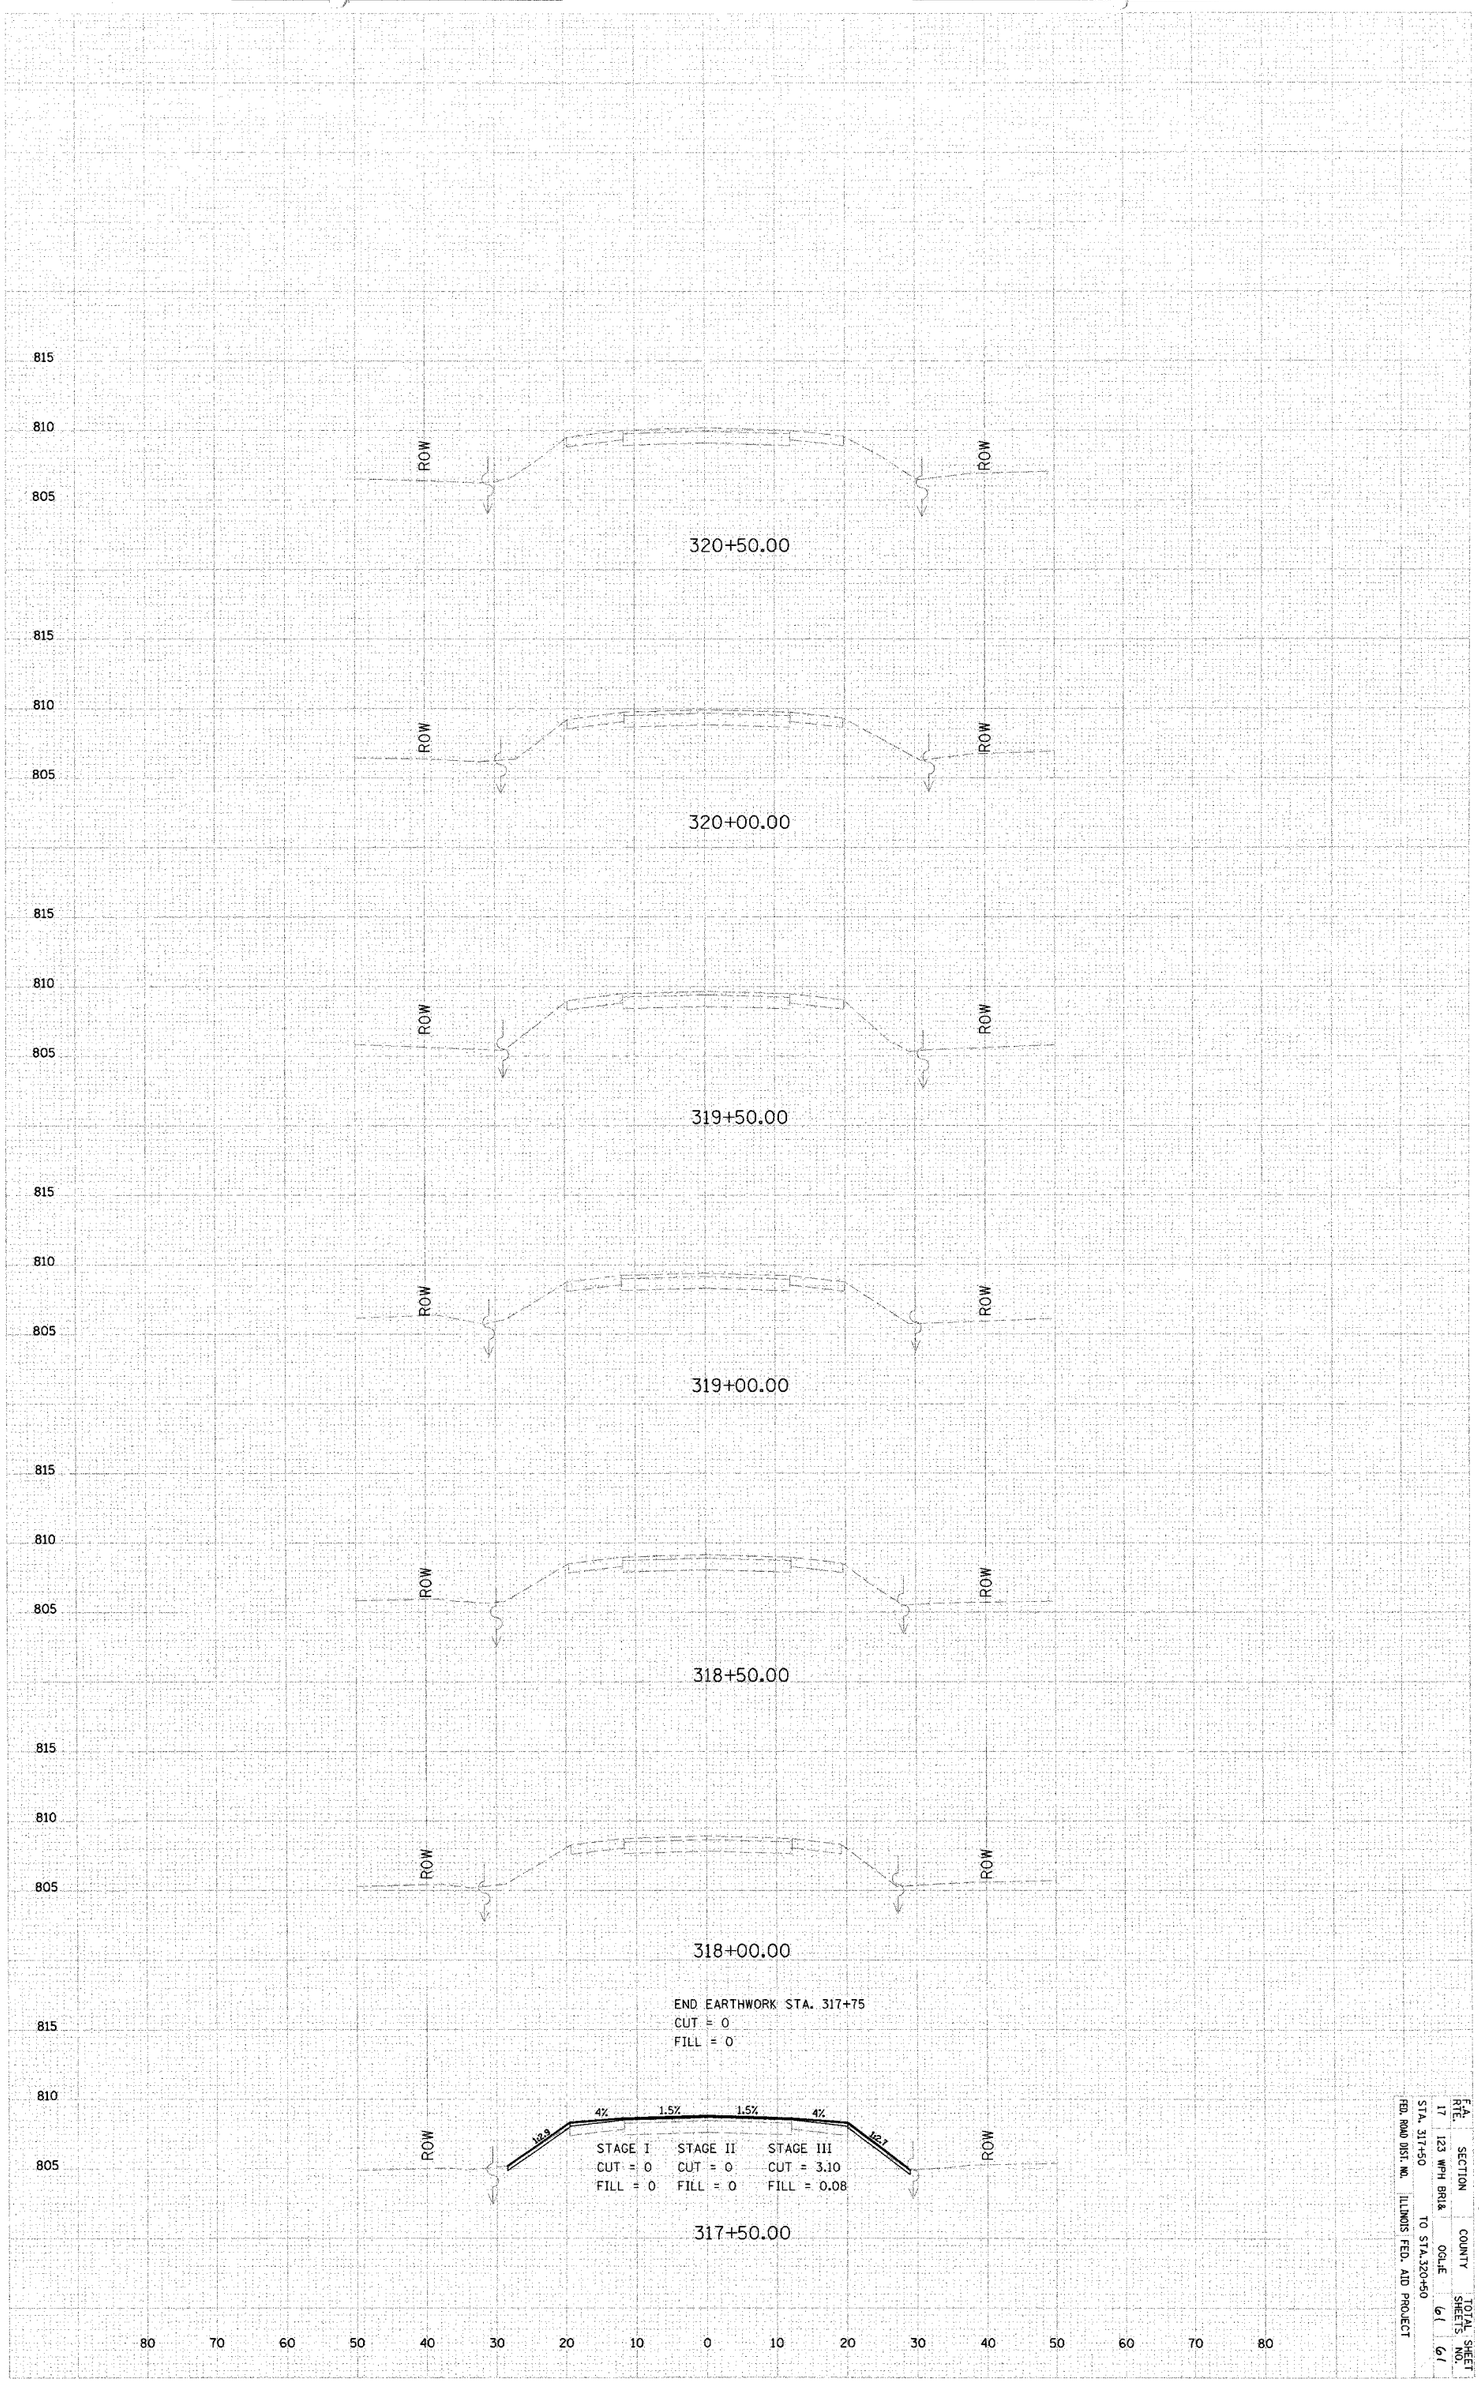

CONTRACT NO. 64417

F.A. RTE.	SECTION	COUNTY	TOTAL SHEETS	SHEET NO.
17	123 WPH BRL&	GOLIE	61	61

STA. 317+50 TO STA.320+50

FED. ROAD DIST. NO. ILLINOIS FED. AID PROJECT