64423

SBI	SECTION	COUNTY	TOTAL SHEETS	SHEET NO.
88	103C-BR	BUREAU	51	8
STA. 19+00		TO STA. 22+00		
FED. ROAD DIST. NO.	ILLINOIS	FED. AID PROJECT		

PLAN	BY	DATE
SURVEYED		
PLOTTED		
ROADWAY CHECKED		
RT. OF WAY CHECKED		
NOTE BOOK NO.	CADD FILE NAME	

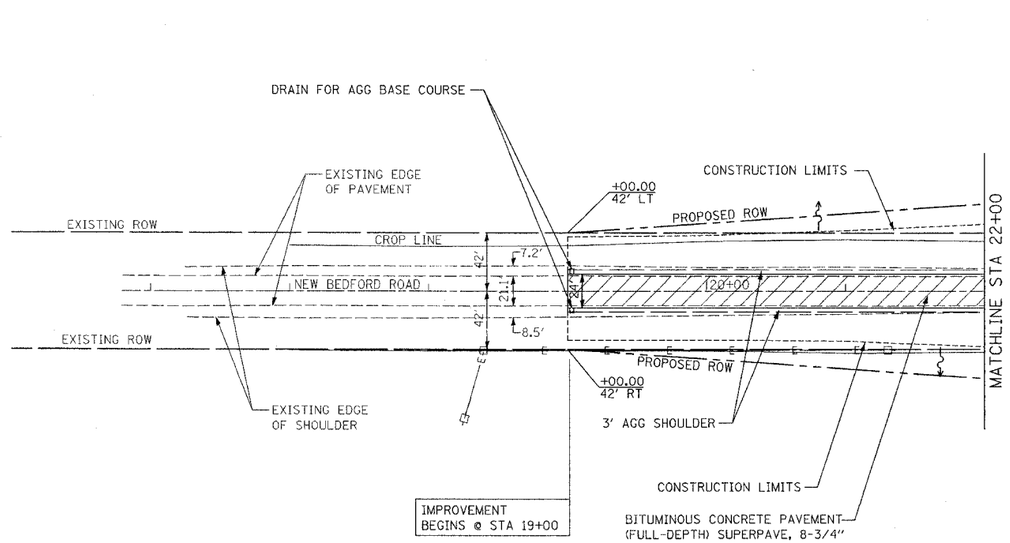

N

PAVEMENT REMOVAL - STA 19+00.00 TO 22+50.00
STA 28+30.00 TO 28+66.55
STA 29+84.10 TO 30+20.00
STA 35+50.00 TO 39+00.00

"X" DENOTES TREE REMOVAL

50' 0 50' 100'
SCALE: 1" = 50'

PROFILE	BY	DATE
SURVEYED		
PLOTTED		
ROADWAY CHECKED		
R.R. NOTED		
STRUCTURE NOTATIONS CHKD		
NOTE BOOK NO.		

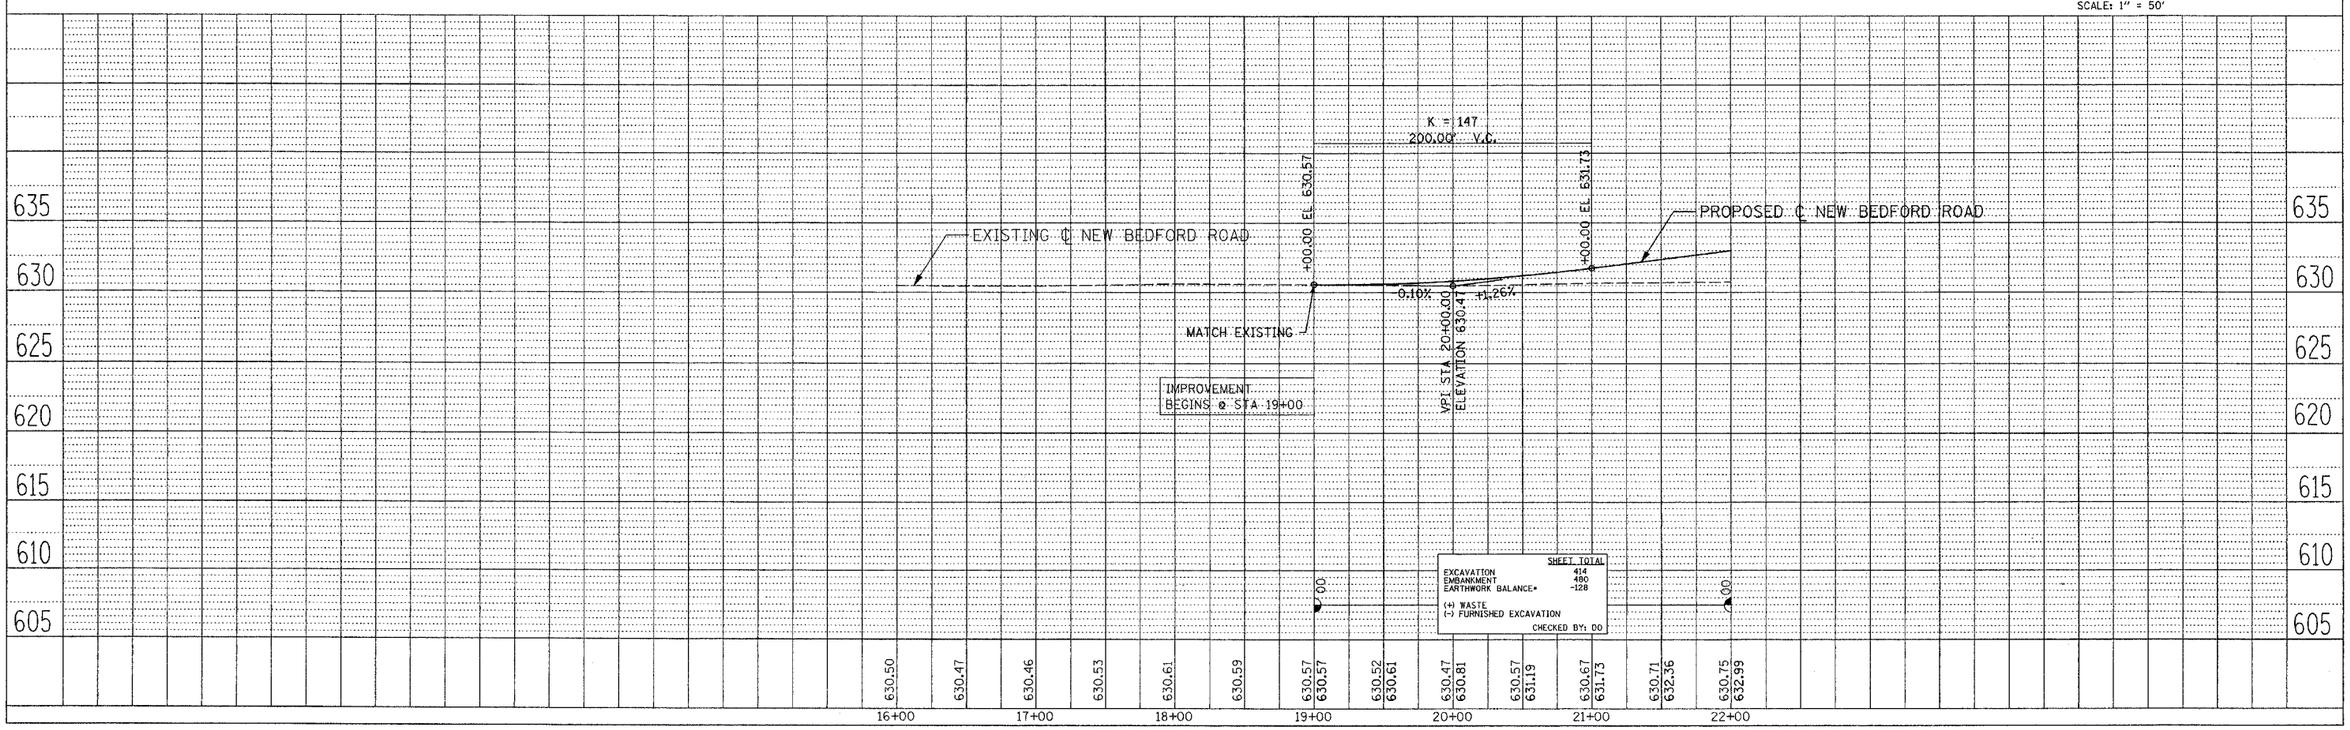

SHEET TOTAL	
EXCAVATION	414
EMBANKMENT	490
EARTHWORK BALANCE*	-128

(+) WASTE
(-) FURNISHED EXCAVATION

CHECKED BY: DO

NEW BEDFORD ROAD