64423

SBI	SECTION	COUNTY	TOTAL SHEETS	SHEET NO.
88	103C-BR	BUREAU	51	9
STA. 22+00		TO STA. 37+00		
FED. ROAD DIST. NO.	ILLINOIS	FED. AID PROJECT		

① STEEL PLATE BEAM GUARD RAIL, TYPE A
STA 27+39.09 RT TO STA 28+14.09 RT WITH
TRAFFIC BARRIER TERMINAL TYPE I,
SPECIAL (FLARED) AND
TRAFFIC BARRIER TERMINAL TYPE 6

② STEEL PLATE BEAM GUARD RAIL, TYPE A
STA 27+64.09 RT TO STA 28+14.09 RT WITH
TRAFFIC BARRIER TERMINAL TYPE 1,
SPECIAL (FLARED) AND
TRAFFIC BARRIER TERMINAL TYPE 6

③ STEEL PLATE BEAM GUARD RAIL, TYPE A
STA 30+36.29 LT TO STA 31+11.29 LT WITH
TRAFFIC BARRIER TERMINAL TYPE 1,
SPECIAL (FLARED) AND
TRAFFIC BARRIER TERMINAL TYPE 6

④ STEEL PLATE BEAM GUARD RAIL, TYPE A
STA 30+36.29 RT TO STA 30+86.29 RT WITH
TRAFFIC BARRIER TERMINAL TYPE 1,
SPECIAL (FLARED) AND
TRAFFIC BARRIER TERMINAL TYPE 6

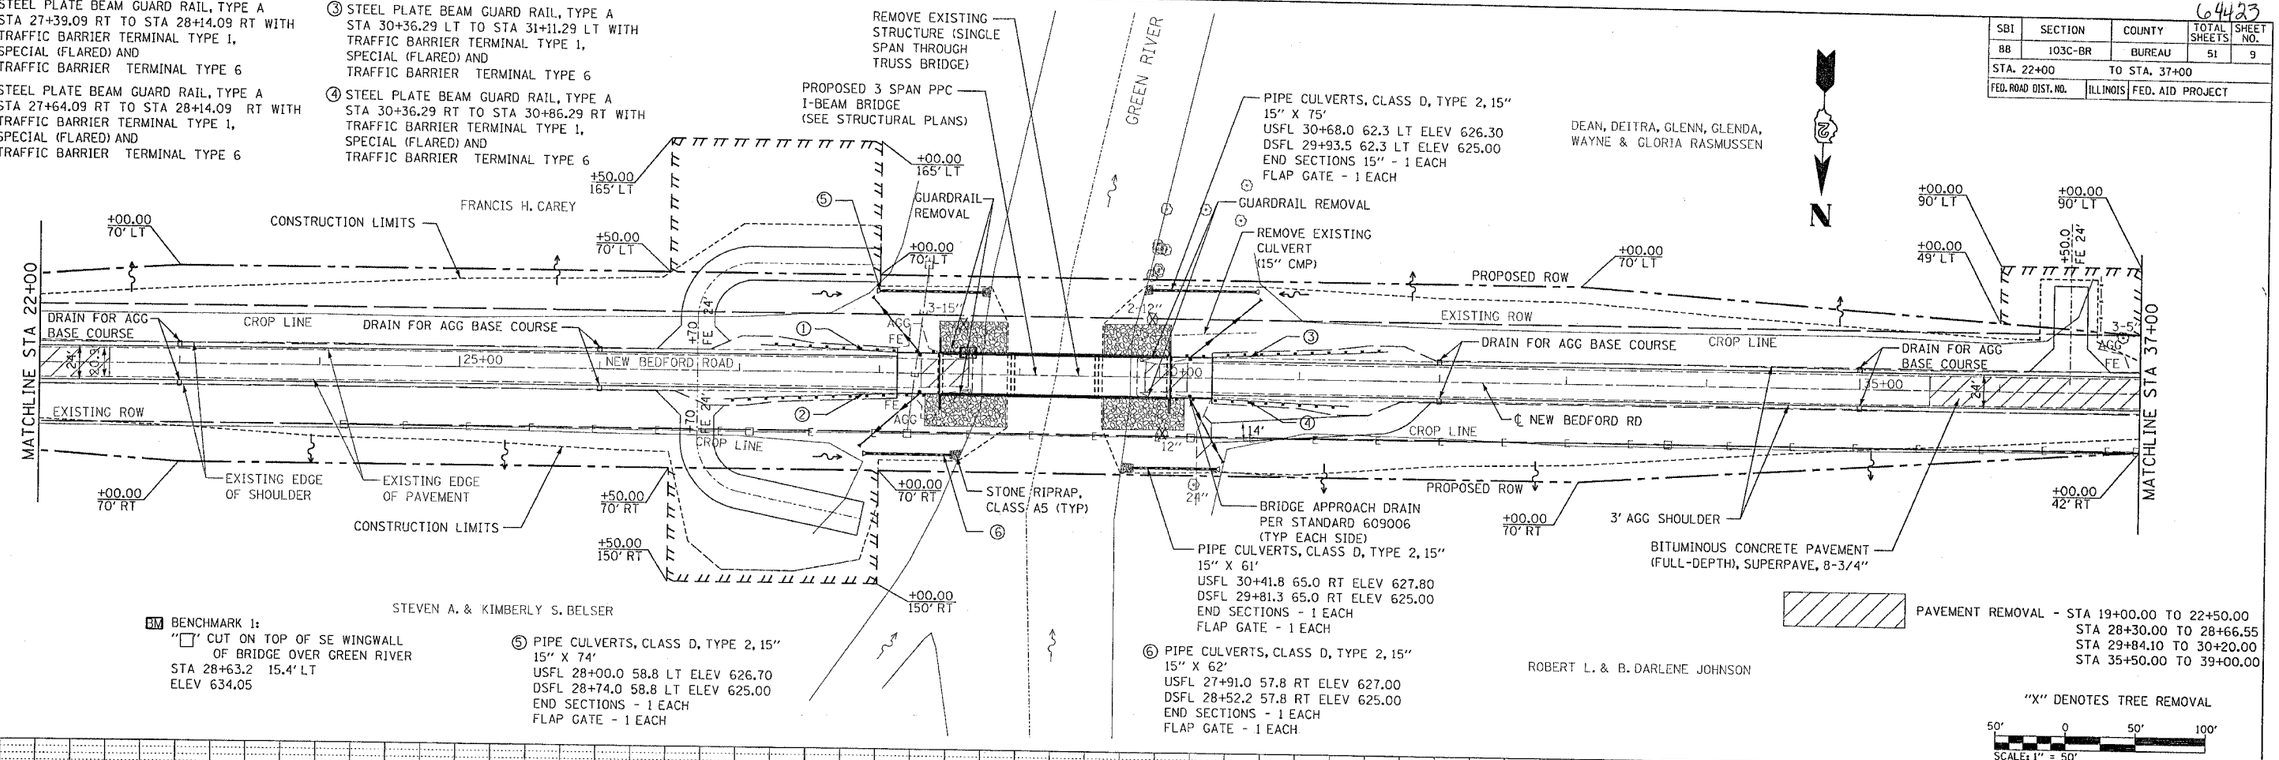

BM BENCHMARK 1:
"□" CUT ON TOP OF SE WINGWALL
OF BRIDGE OVER GREEN RIVER
STA 28+63.2 15.4' LT
ELEV 634.05

⑤ PIPE CULVERTS, CLASS D, TYPE 2, 15"
15" X 74'
USFL 28+00.0 58.8 LT ELEV 626.70
DSFL 28+74.0 58.8 LT ELEV 625.00
END SECTIONS - 1 EACH
FLAP GATE - 1 EACH

⑥ PIPE CULVERTS, CLASS D, TYPE 2, 15"
15" X 62'
USFL 27+91.0 57.8 RT ELEV 627.00
DSFL 28+52.2 57.8 RT ELEV 625.00
END SECTIONS - 1 EACH
FLAP GATE - 1 EACH

PAVEMENT REMOVAL - STA 19+00.00 TO 22+50.00
STA 28+30.00 TO 28+66.55
STA 29+84.10 TO 30+20.00
STA 35+50.00 TO 39+00.00

"X" DENOTES TREE REMOVAL

SCALE: 1" = 50'

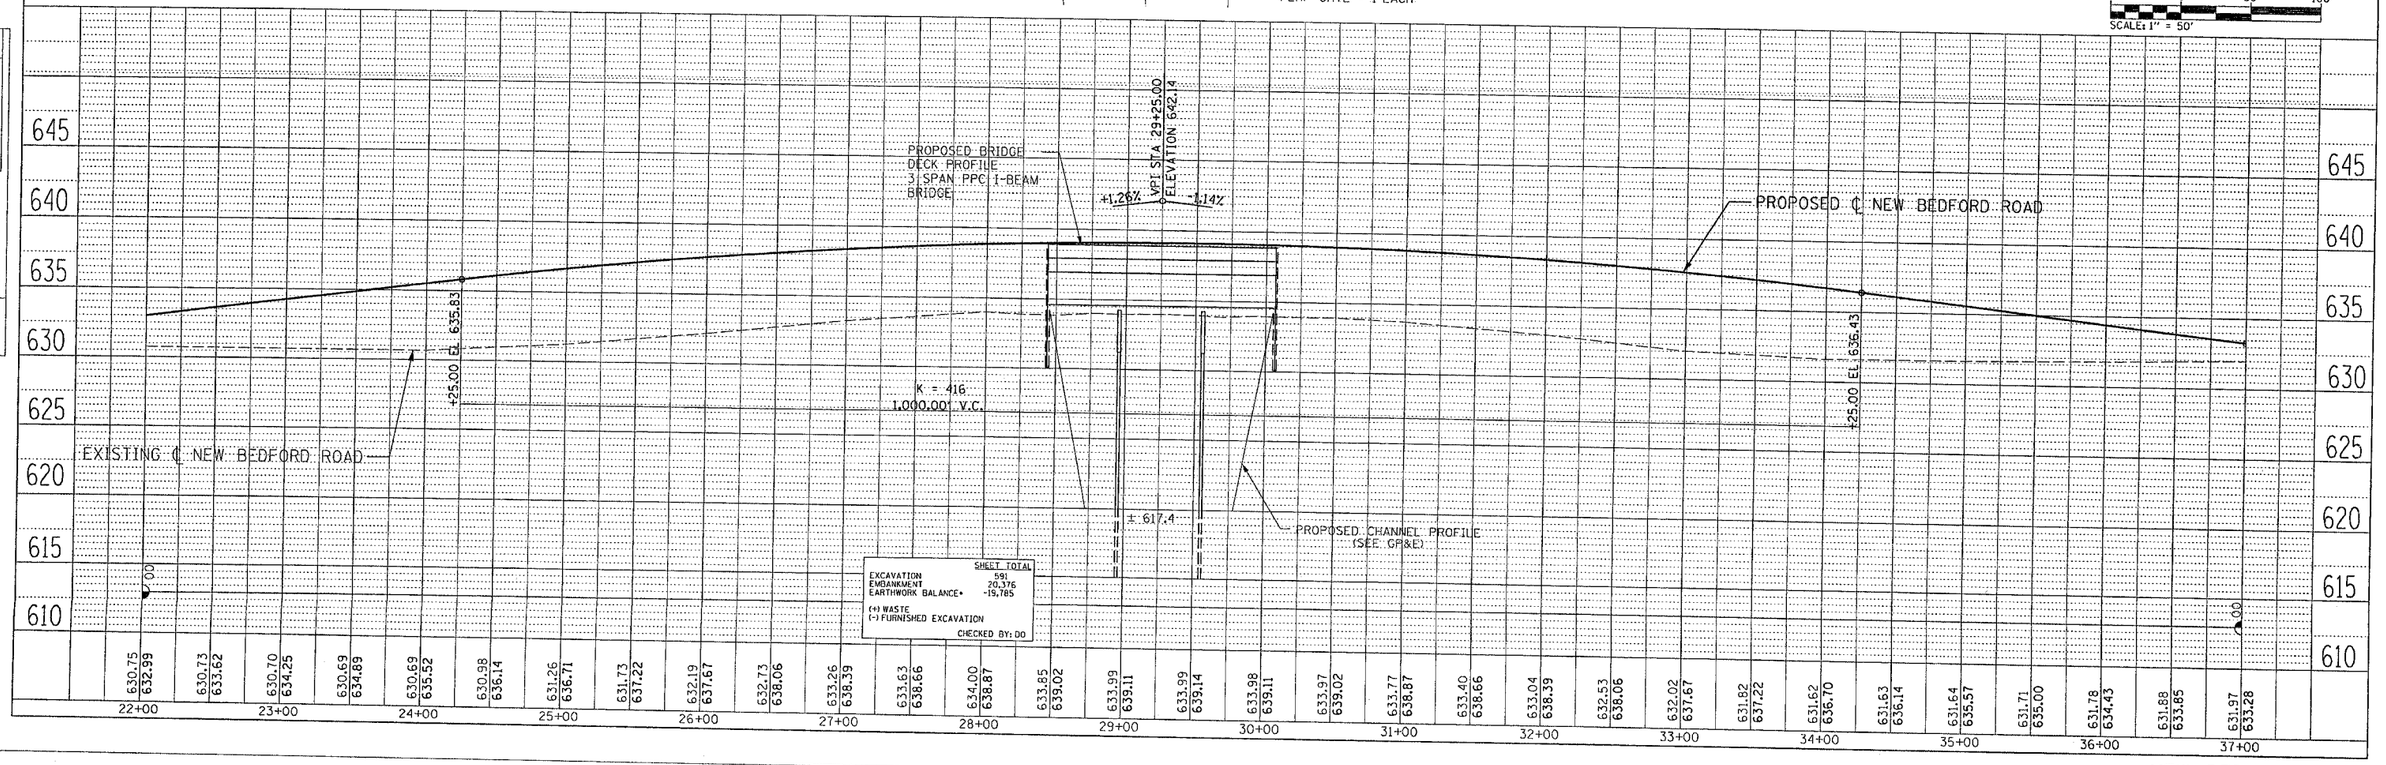

SHEET TOTAL	
EXCAVATION	591
EMBANKMENT	20,376
EARTHWORK BALANCE*	-19,785

(+) WASTE
(-) FURNISHED EXCAVATION

CHECKED BY: DO

NEW BEDFORD ROAD

PLAN	BY	DATE
SURVEYED		
PLOTTED		
ALIGNMENT CHECKED		
RT. OF WAY CHECKED		
DOD FILE NAME		
NOTE BOOK NO.		

PROFILE	BY	DATE
SURVEYED		
PLOTTED		
GRADES CHECKED		
HYDRAULICS		
STRUCTURE NOTAT'NS CH'KD		
NOTE BOOK NO.		