STATE OF ILLINOIS
DEPARTMENT OF TRANSPORTATION

Sheet No. 4 of 16 Sheets

ROUTE NO.	SECTION	COUNTY	TOTAL SHEETS	SHEET NO.
SBI 88	103C-BR	BUREAU	51	15
FED.ROAD DIST.NO.		ILLINOIS	PROJECT	

CONTRACT #64423

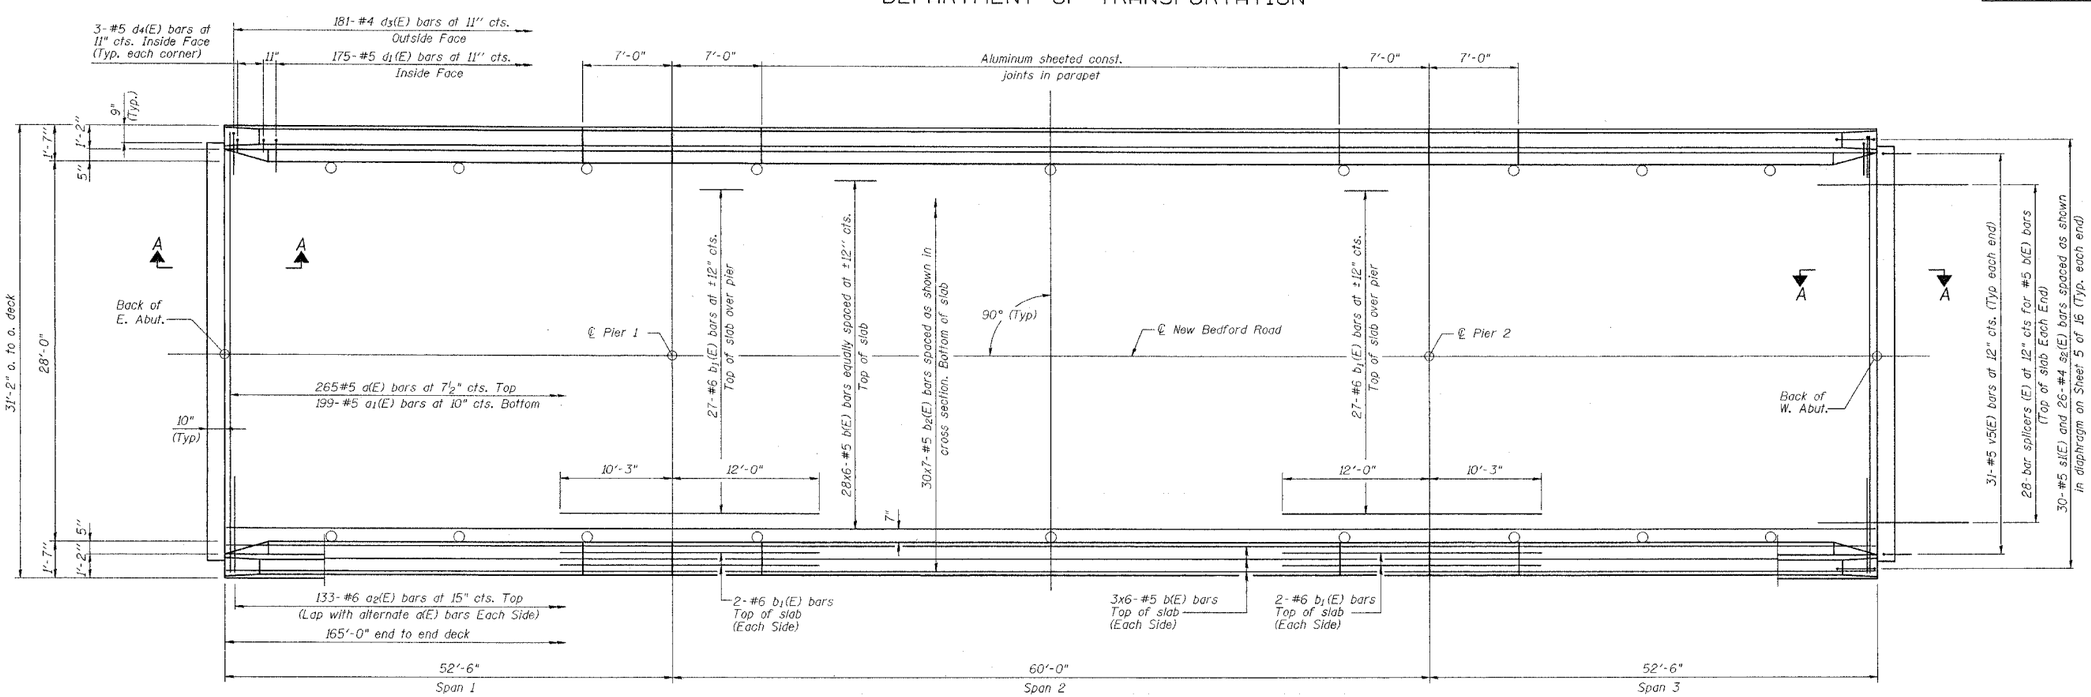

PLAN

MIN BAR LAP
#5 bar = 2'-2"

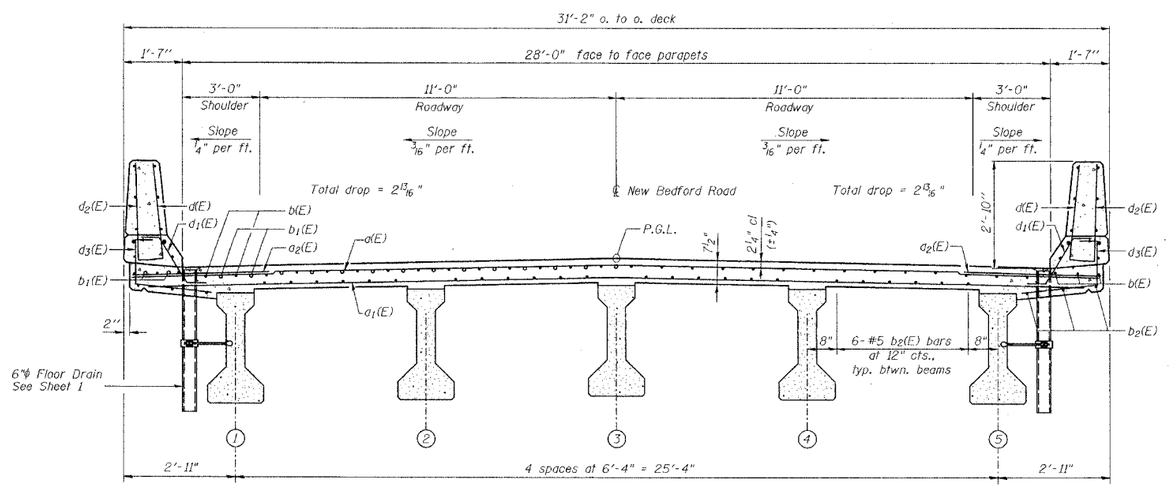

CROSS SECTION
(Looking Upstation)

Notes:
See sheet 6 of 16 for superstructure details and Bill of Material.
For Section A-A and diaphragm details see sheet 5 of 16.
Reinforcement bars designated (E) shall be epoxy coated.
Bars indicated thus 20 x 3-#5 etc. indicates 20 lines of bars with 3 lengths per line.
See sheet 6 of 16 for parapet reinforcement.
For Floor Drain spacing see Sheet 1 of 16.
See sheet 14 of 16 for Bar Splicer Details.

NEW BEDFORD ROAD OVER GREEN RIVER

DECK PLAN AND CROSS SECTION

REVISIONS		
No.	DATE	INITIALS
1		
2		
3		
4		
5		
6		
7		
8		
9		
10		
11		
12		

STATE OF ILLINOIS
DEPARTMENT OF TRANSPORTATION
DIVISION OF HIGHWAYS

SBI 88 SPUR — SECTION 103C-BR
SN 006-0163
STA 29+25.34 — BUREAU COUNTY

HOMER L. CHASTAIN & ASSOCIATES, LLP
CONSULTING ENGINEERS
184-001397

	DRAWN BY	DATE
	R King	4/04
CHECKED BY	CMV	4/04
QA/QC BY	CWC	4/04
BOOK NUMBER		
PROJECT No.	4858-1	
SHEET No.		