FAP ROUTE	SECTION	COUNTY	TOTAL SHEETS	SHEET NO.
88	103C-BR	BUREAU	51	28
STA.		TO STA.		

EXISTING CONDITIONS:

FOR INFORMATION ONLY

64423

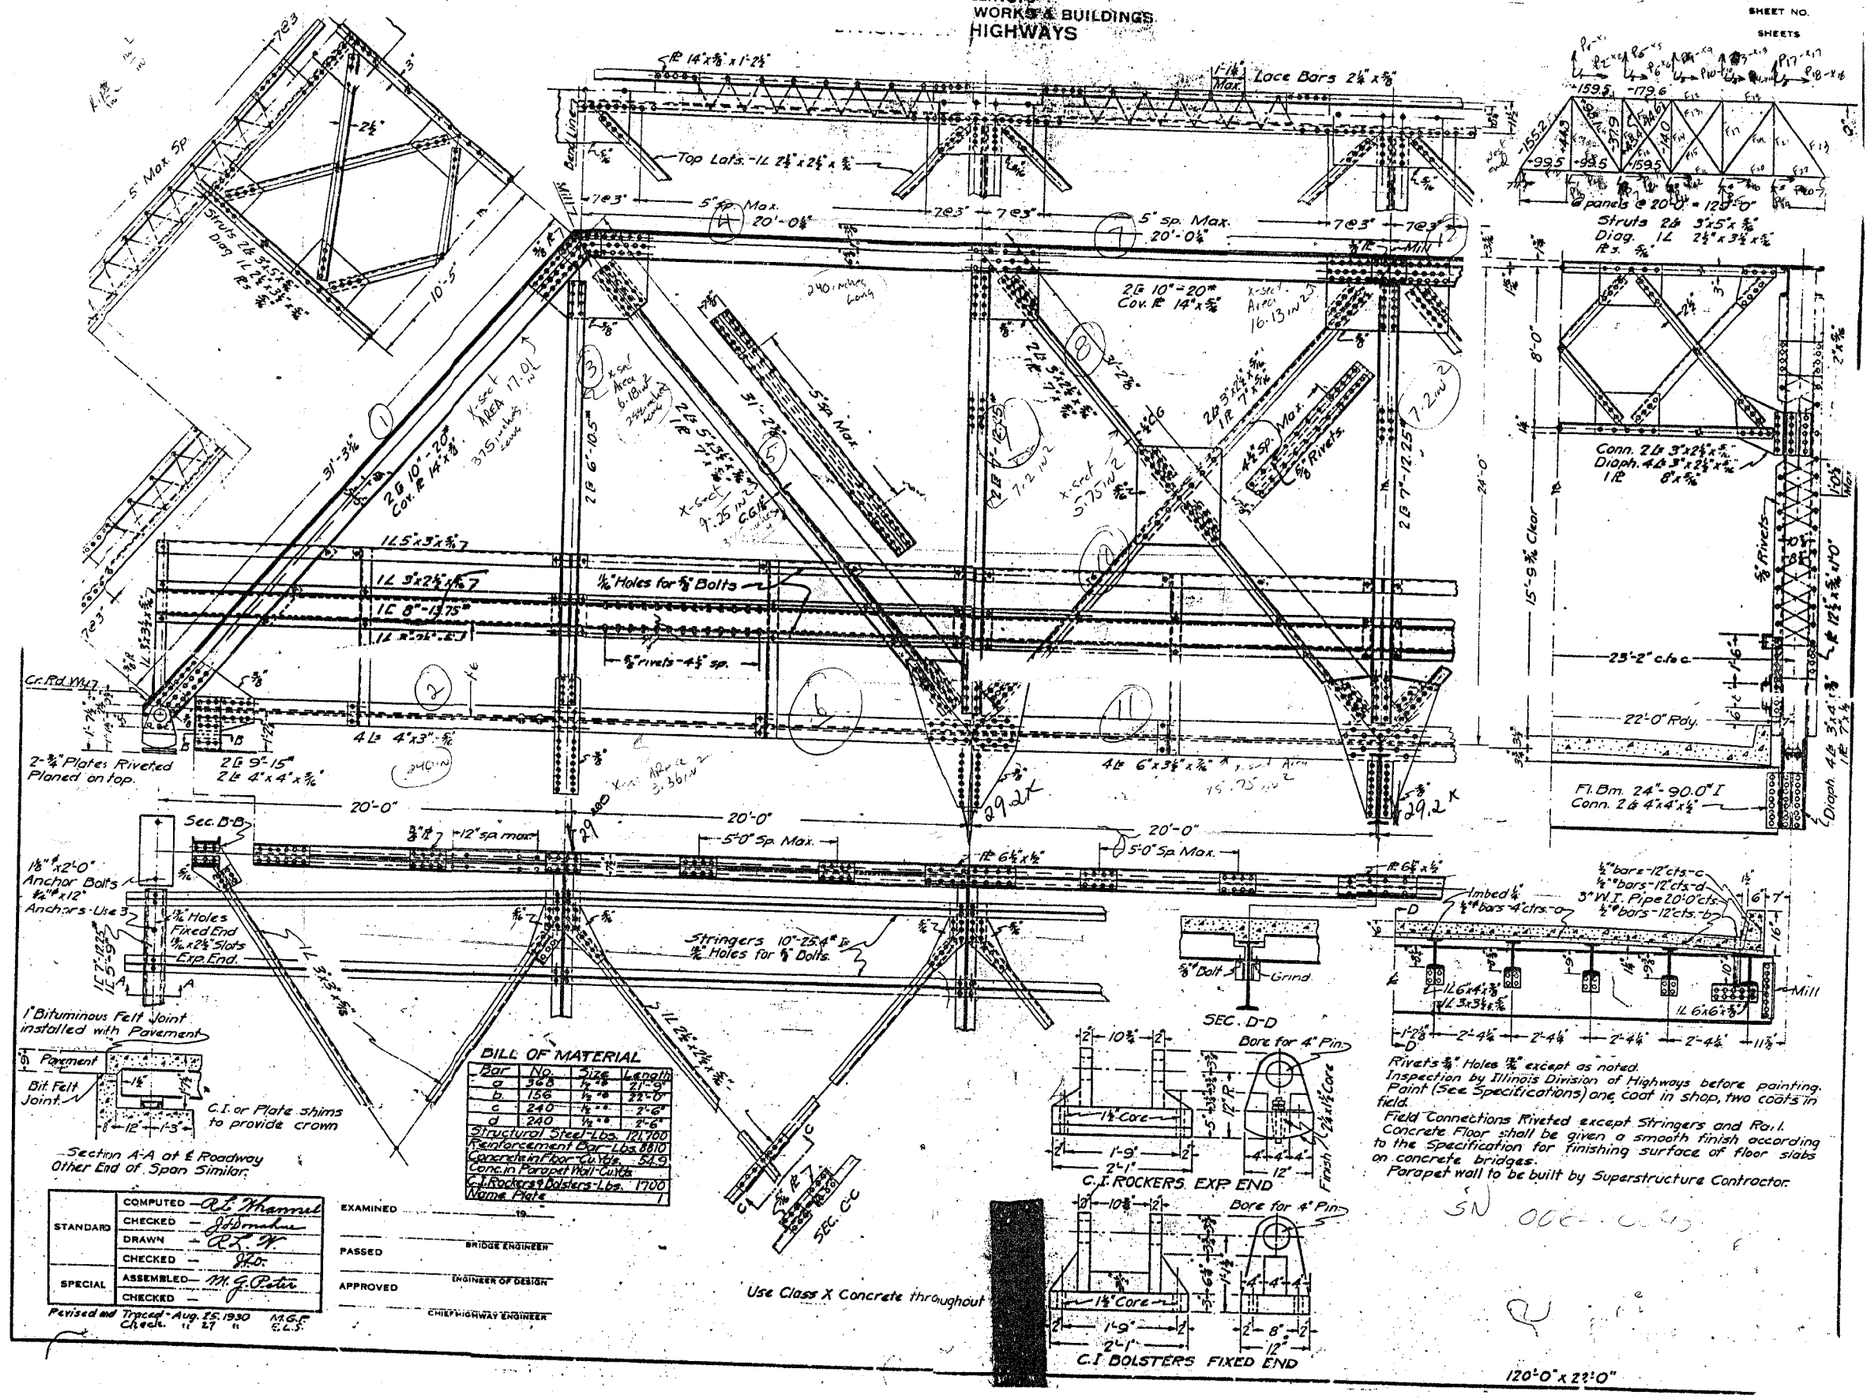

BILL OF MATERIAL

Bar	No.	Size	Length
a	368	½" ⌀	21'-9"
b	156	½" ⌀	22'-0"
c	240	½" ⌀	2'-6"
d	240	½" ⌀	2'-6"
Structural Steel - Lbs.			121,700
Reinforcement Bar - Lbs.			8810
Concrete in Floor - Cu. Yds.			54.9
Conc. in Parapet Wall - Cu. Yds.			
C.I. Rockers & Bolsters - Lbs.			1700
Name Plate			1

STANDARD	COMPUTED	R. L. Whannel
	CHECKED	J. J. Donahue
	DRAWN	R. L. W.
	CHECKED	J. H. O.
SPECIAL	ASSEMBLED	M. G. Peter
	CHECKED	

Revised and Traced - Aug. 25, 1930 M.G.P.
Check. " 27 " E.L.S.

EXAMINED ..... 19..

PASSED ..... BRIDGE ENGINEER

APPROVED ..... ENGINEER OF DESIGN

..... CHIEF HIGHWAY ENGINEER