64423

SBI	SECTION	COUNTY	TOTAL SHEETS	SHEET NO.
88	103C-BR	BUREAU	51	45
STA. 26+70.00		TO STA.26+70.00		
FED. ROAD DIST. NO.	ILLINOIS	FED. AID PROJECT		

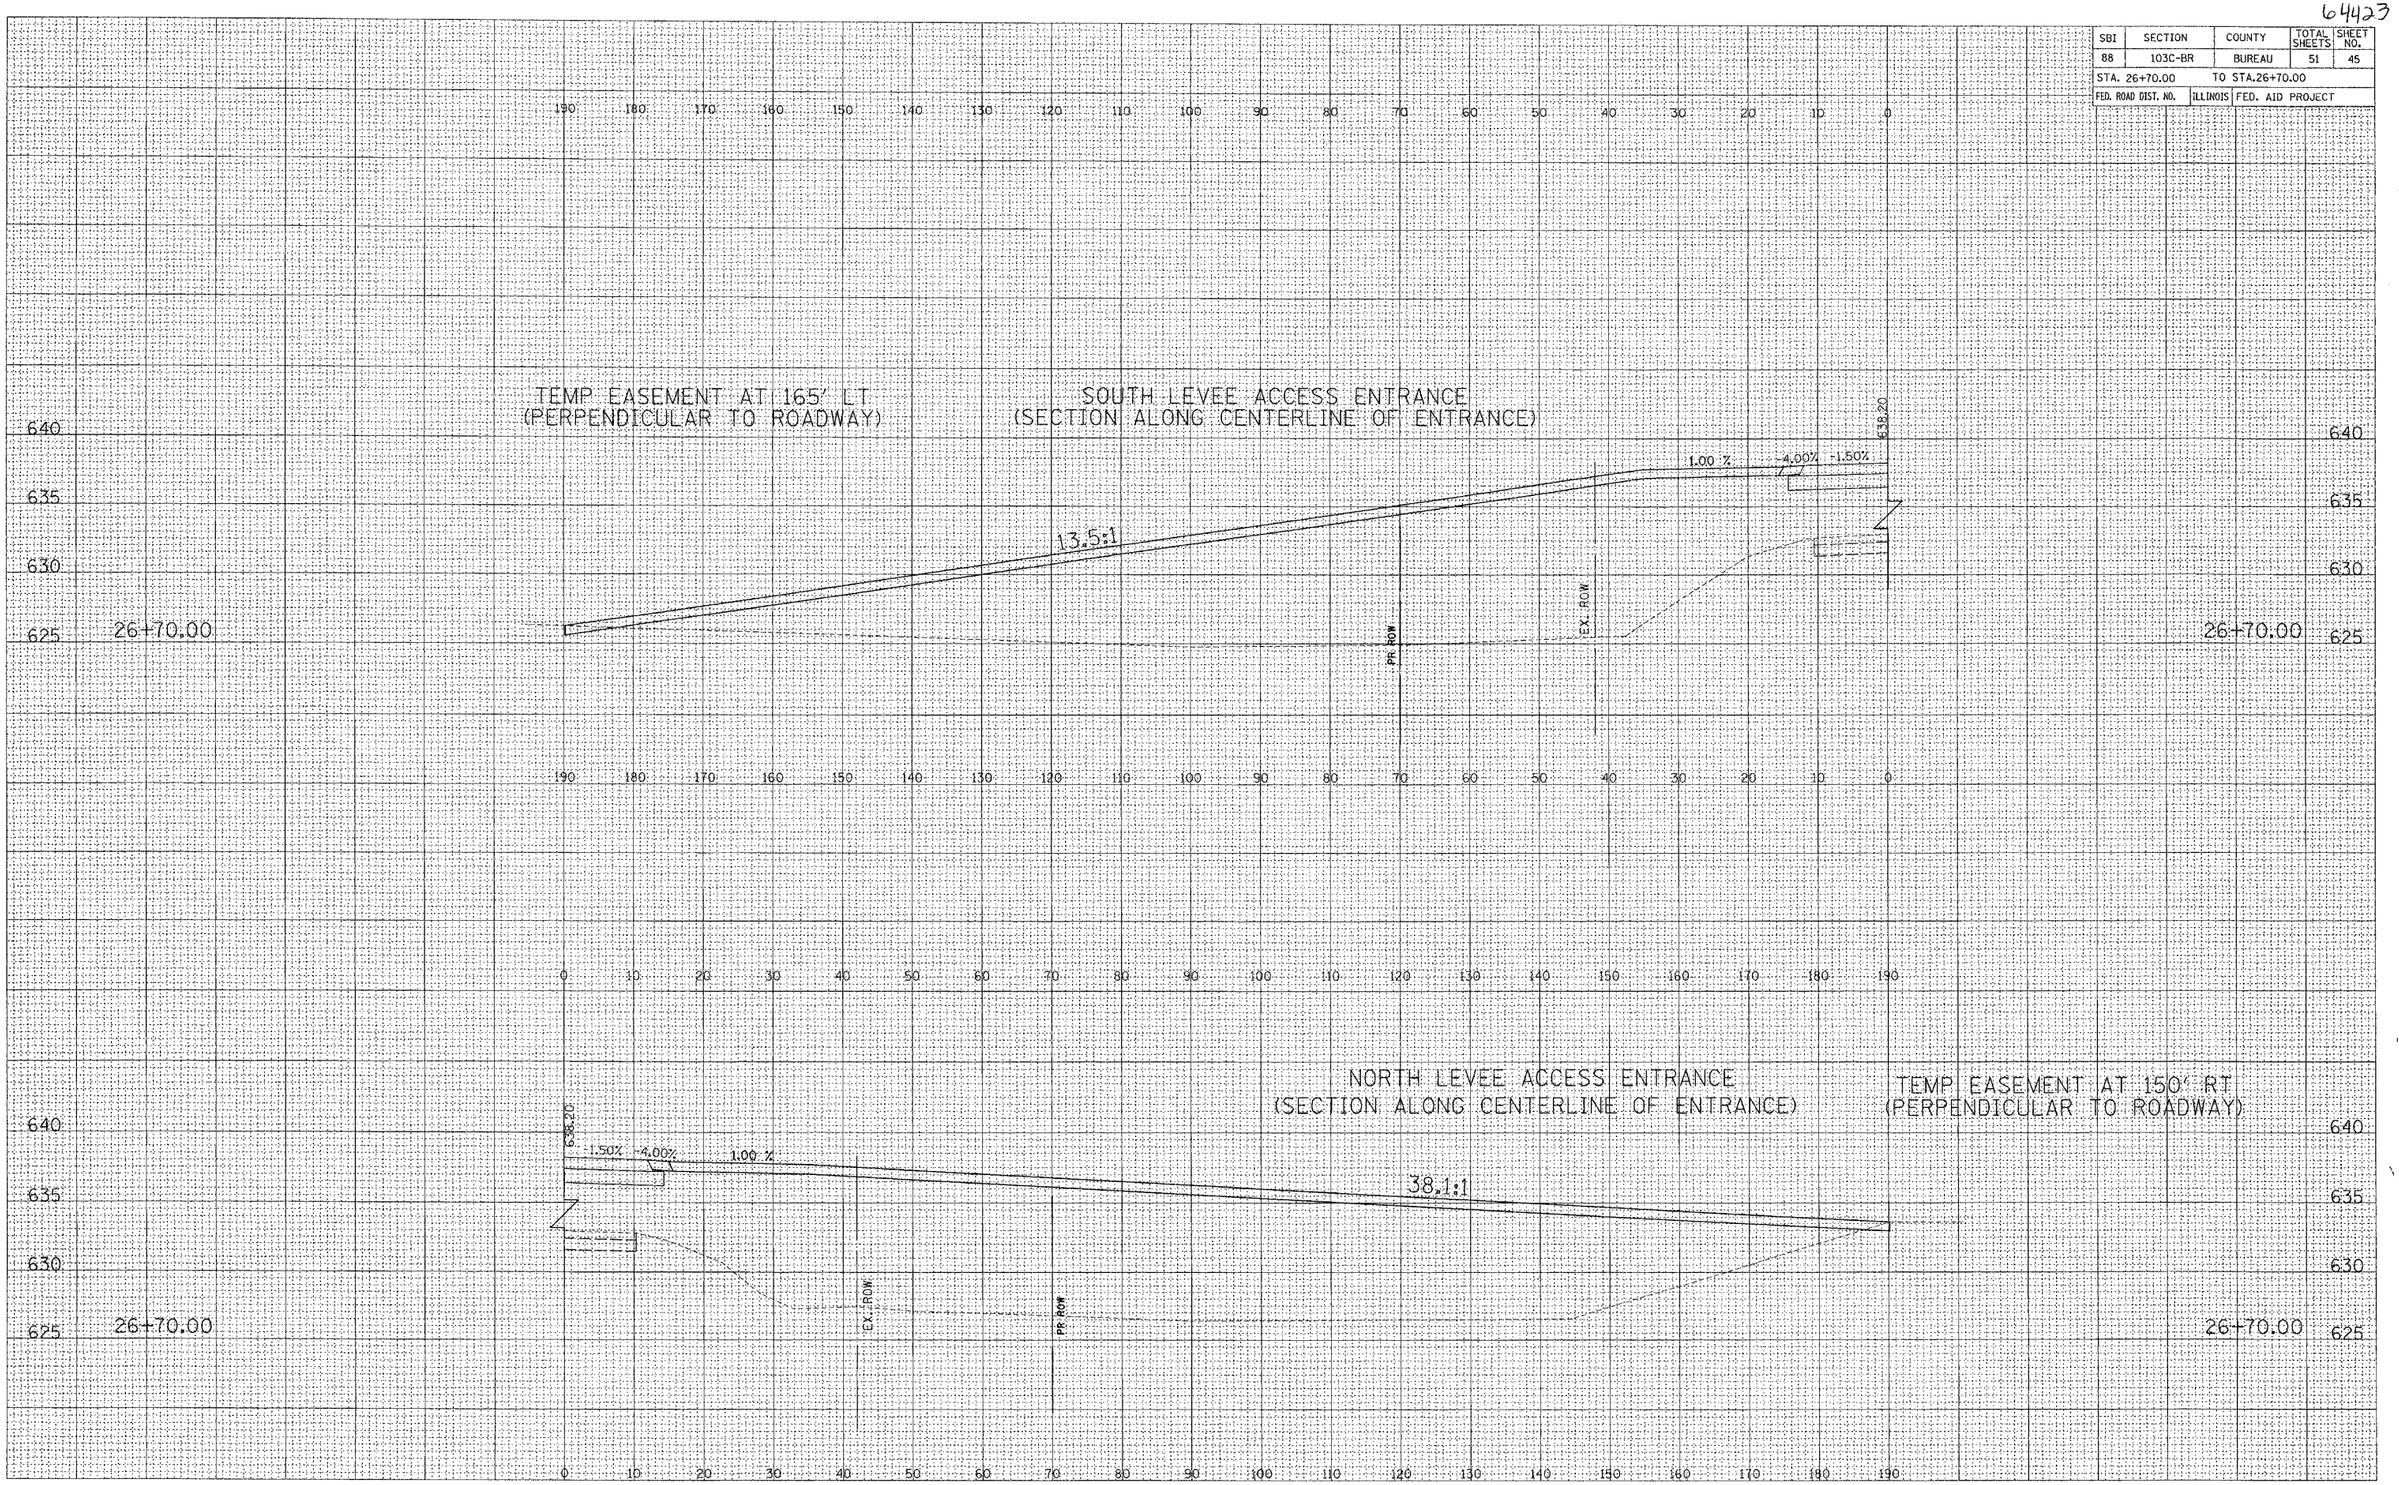

FINAL SURVEY	SURVEYED	BY	DATE
	PLOTTED		
	NOTE BOOK		
	TEMPLATE		
	AREAS		
	AREAS CHECKED		
NO.			

ORIGINAL SURVEY	SURVEYED	BY	DATE
	PLOTTED		
	NOTE BOOK		
	TEMPLATE		
	AREAS		
	AREAS CHECKED		
NO.			

PLOT DATE: 8/12/2004 9:19:40 AM D05699XMl.dgn

NEW BEDFORD ROAD STA 26+70.00 TO STA 26+70.00