F.A. RTE.	SECTION	COUNTY	TOTAL SHEETS	SHEET NO.
316	115 BR-1	BUREAU	28	8
STA.		TO STA.		
FED. ROAD DIST. NO.	ILLINOIS	FED. AID PROJECT		

CONTRACT NO. 64424

MAINTENANCE OF TRAFFIC

STAGE I

SEQUENCE OF OPERATIONS						
PHASE	A			B		
INTERVAL	1	2	3	4	5	6
NORTHBOUND OR EASTBOUND	G	Y	R	R	R	R
SOUTHBOUND OR WESTBOUND	R	R	R	G	Y	R

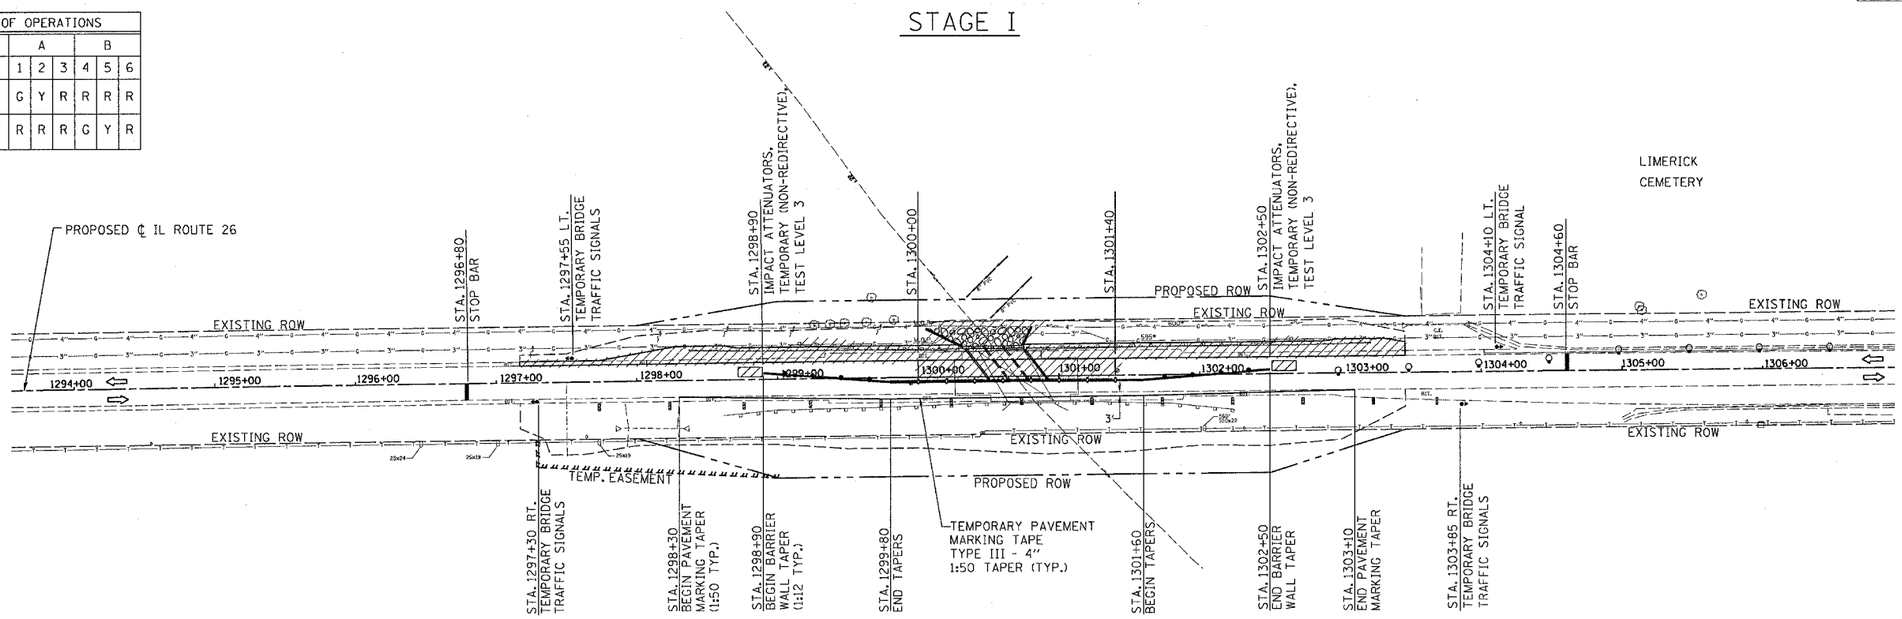

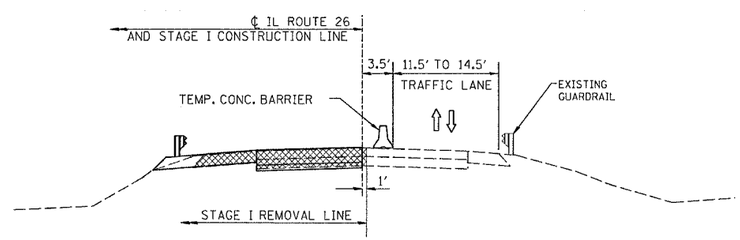

STAGE I TYPICAL SECTION

LEGEND

- Work area
- Removal Area
- Drum with steady burning light
- Traffic signal
- Double vertical panel
- Type C Bidirectional reflector
- Sand module impact attenuator
- Steady burning lights and double vertical panels

STAGE I CONSTRUCTION:

1. CLOSE EAST ½ OF IL 26 IN ACCORDANCE WITH HWY. STD. 701321.
2. REMOVE EAST ½ OF EXISTING BRIDGE, PAVEMENT, SHOULDERS, AND EAST SIDE OF GUARDRAIL AS SCHEDULED.
3. CONSTRUCT EAST ½ OF PROPOSED BOX CULVERT AND PAVEMENT PATCHING. PLACE UPSTREAM RIPRAP AND GRADE UPSTREAM CHANNEL. CONSTRUCT PROPOSED SHOULDER BASE COURSE AND GUARDRAIL.

GENERAL NOTES:

1. MAINTENANCE OF TRAFFIC SHALL BE IN ACCORDANCE WITH HWY. STD. 701321 AS SPECIFIED, AND AS DIRECTED BY THE ENGINEER.
2. THE SIGN "TO ACTUATE SIGNAL" SHOWN IN DISTRICT STANDARD 99.4 SHALL BE INSTALLED AT THE STOP LINE AS DIRECTED BY ENGINEER.
3. SIGNALS, STOP BARS AND ADVANCE WARNING SIGNS SHALL REMAIN AT THE SAME LOCATIONS FOR THE DURATION OF STAGE I & II.

SCALE: 1" = 50'

0' 25' 50' 100' 150'

REVISIONS	
NAME	DATE

ILLINOIS DEPARTMENT OF TRANSPORTATION

MAINTENANCE OF TRAFFIC

SCALE: 1" = 50'
DATE 04/04

DRAWN BY IYL
CHECKED BY HJF

IL ROUTE 26