F.A. RTE.	SECTION	COUNTY	TOTAL SHEETS	SHEET NO.
316	115 BR-1	BUREAU	28	10
STA. 1297+17.00	TO STA. 1303+46.00			
FED. ROAD DIST. NO. _	ILLINOIS	FED. AID PROJECT		

CONTRACT NO. 64424

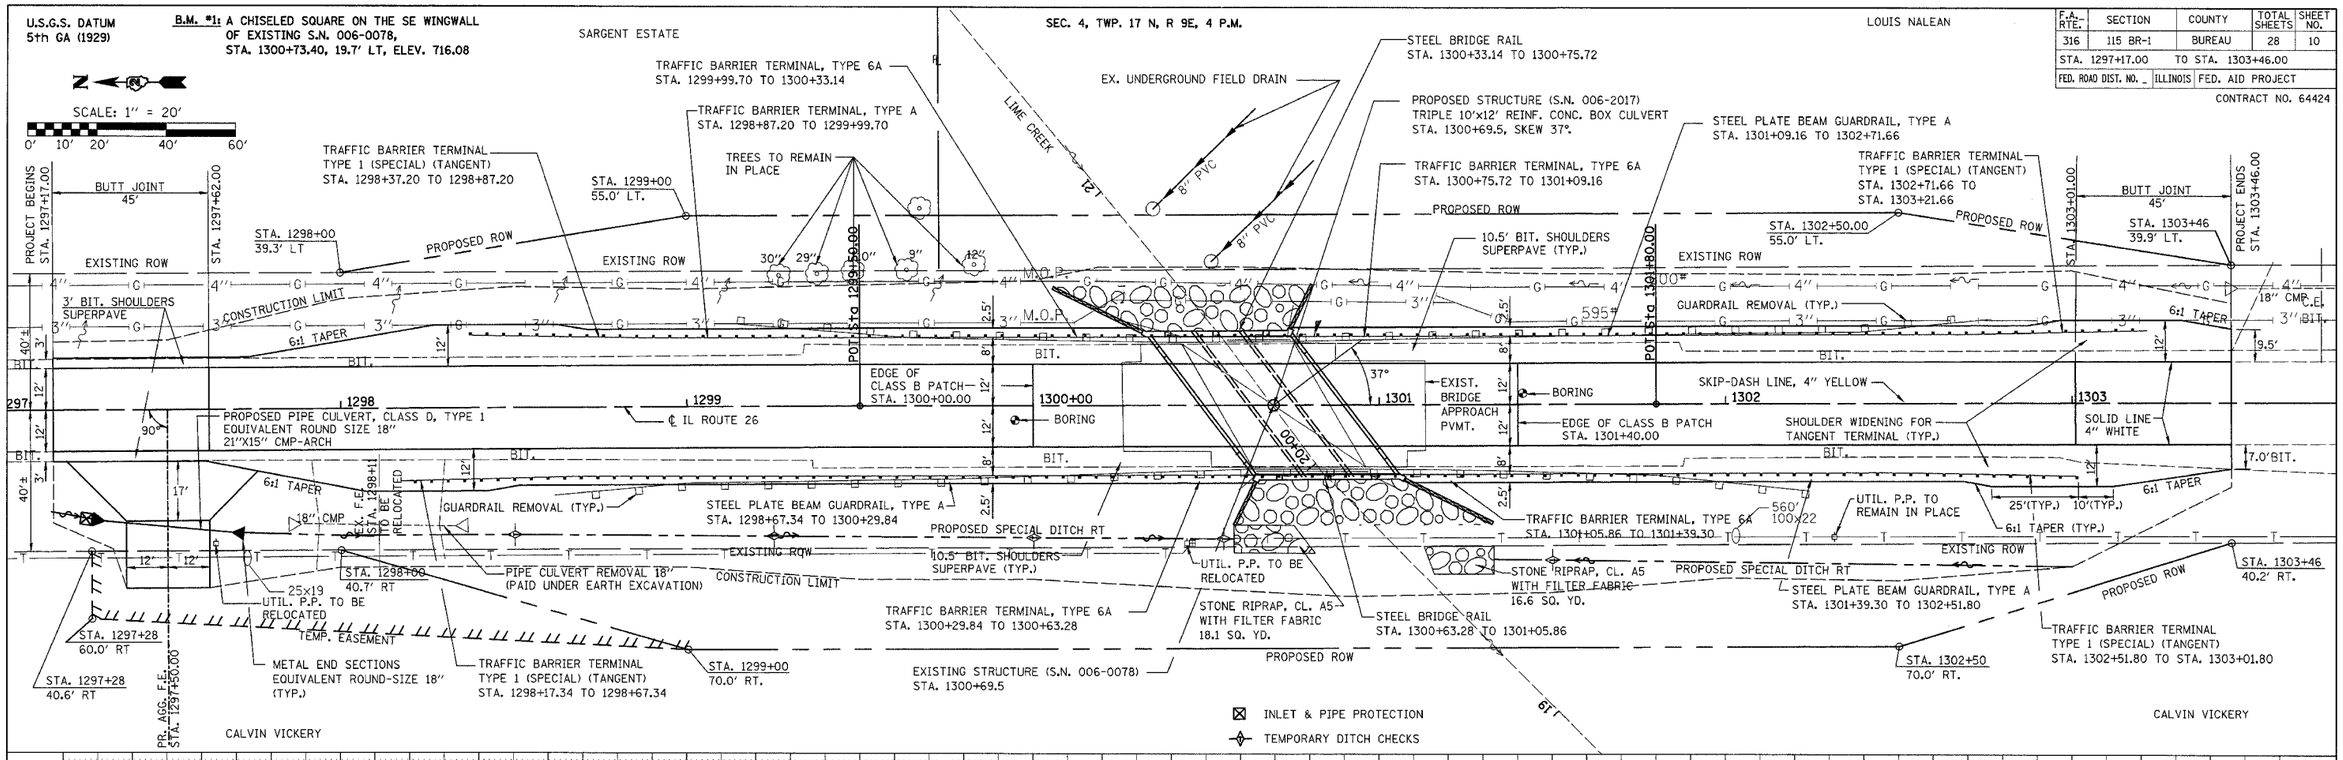

IL ROUTE 26

PLAN — SURVEYED 01/03/03; ALIGNMENT CHECKED 01/27/04; PLANS PREPARED CADD FILE NAME; NOTE BOOK NO.; BY; DATE

PROFILE — SURVEYED 01/03/03; PLANS PREPARED; GRADES CHECKED 01/27/04; BLANKED; STRUCTURE NOTATIONS CHKD; NOTE BOOK NO.; BY; DATE