STATE OF ILLINOIS
DEPARTMENT OF TRANSPORTATION

ROUTE NO.	SECTION	COUNTY	TOTAL SHEETS	SHEET NO.
S. B. I. F. A. 316	115 (BR-1)	BUREAU	28	13
FED. ROAD DIST. NO. 7	ILLINOIS	FED. AID PROJECT-		

SHEET NO. 3
12 SHEETS
6424

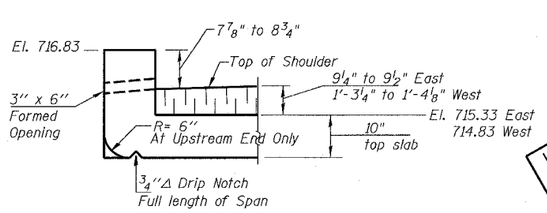

DRAIN DETAIL

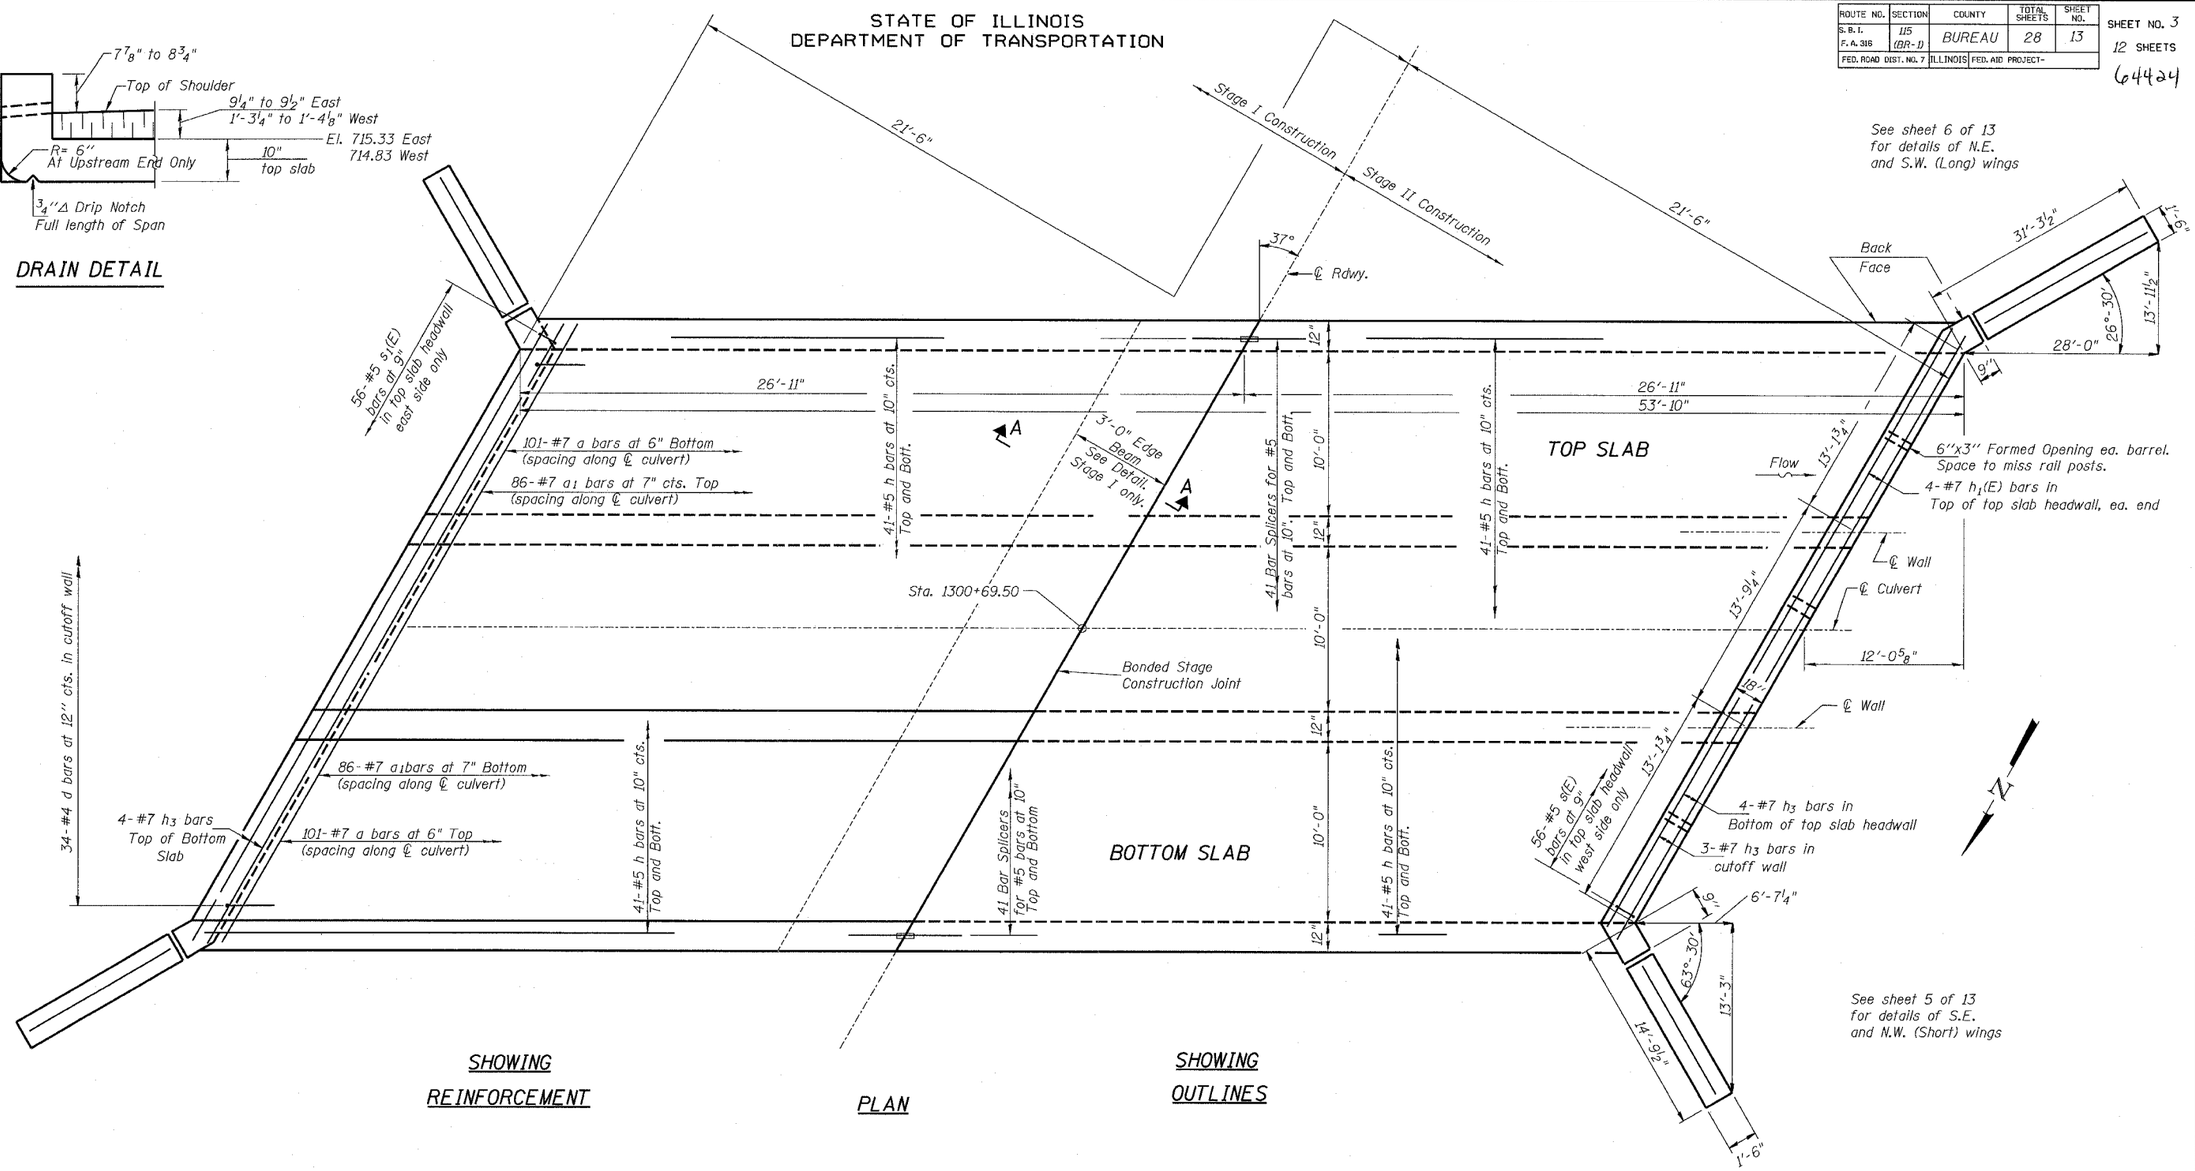

SHOWING REINFORCEMENT

PLAN

SHOWING OUTLINES

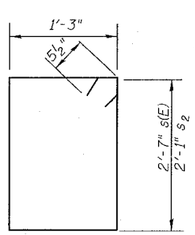

BAR s(E) and s_2

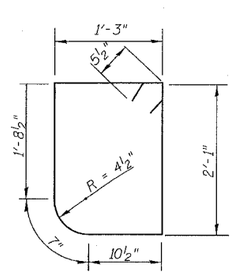

BAR s_1(E)

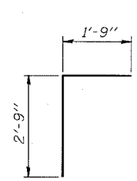

BAR d

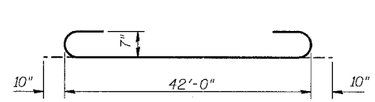

BAR a

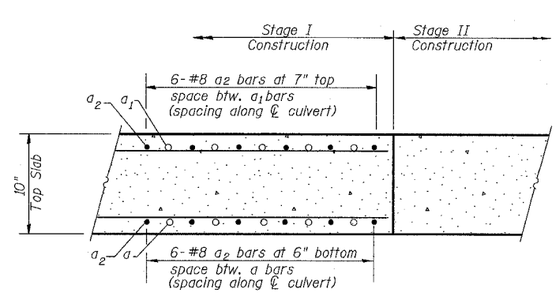

SECTION A-A
Edge Beam Detail
Top Slab Only

CULVERT PLAN
IL RTE 26 OVER LIME CREEK
F.A. RTE 316 SECTION 115 (BR-1)
BUREAU COUNTY
STATION 1300+69.5
S.N. 006-2017

DESIGNED JFJ	RANDOLPH & ASSOCIATES, INC. 761 W. PIONEER PARKWAY, PEORIA, IL 61615-2231 TEL:309-692-0944 FAX:309-692-6605 1-888-821-7221 HTTP://WWW.RANDOLPHINC.COM CONSULTING ENGINEERS • LAND SURVEYORS	FILE NUMBER	136.101
CHECKED DDB			
DRAWN HS		DATE	April 2003
CHECKED JFJ			

r:\Projects\0136\0136-101 lime phase 1\culvert plans\03-culvertplan.dgn
9:00:50 AM
4/7/2004