ORIGINAL SURVEY		BY	DATE
NOTE BOOK NO.	SURVEYED		
	PLOTTED		
	TEMPLATE		
	AREAS		
	AREAS CHECKED		

FINAL SURVEY		BY	DATE
NOTE BOOK NO.	SURVEYED		
	PLOTTED		
	TEMPLATE		
	AREAS		
	AREAS CHECKED		

CONTRACT NO. 64424

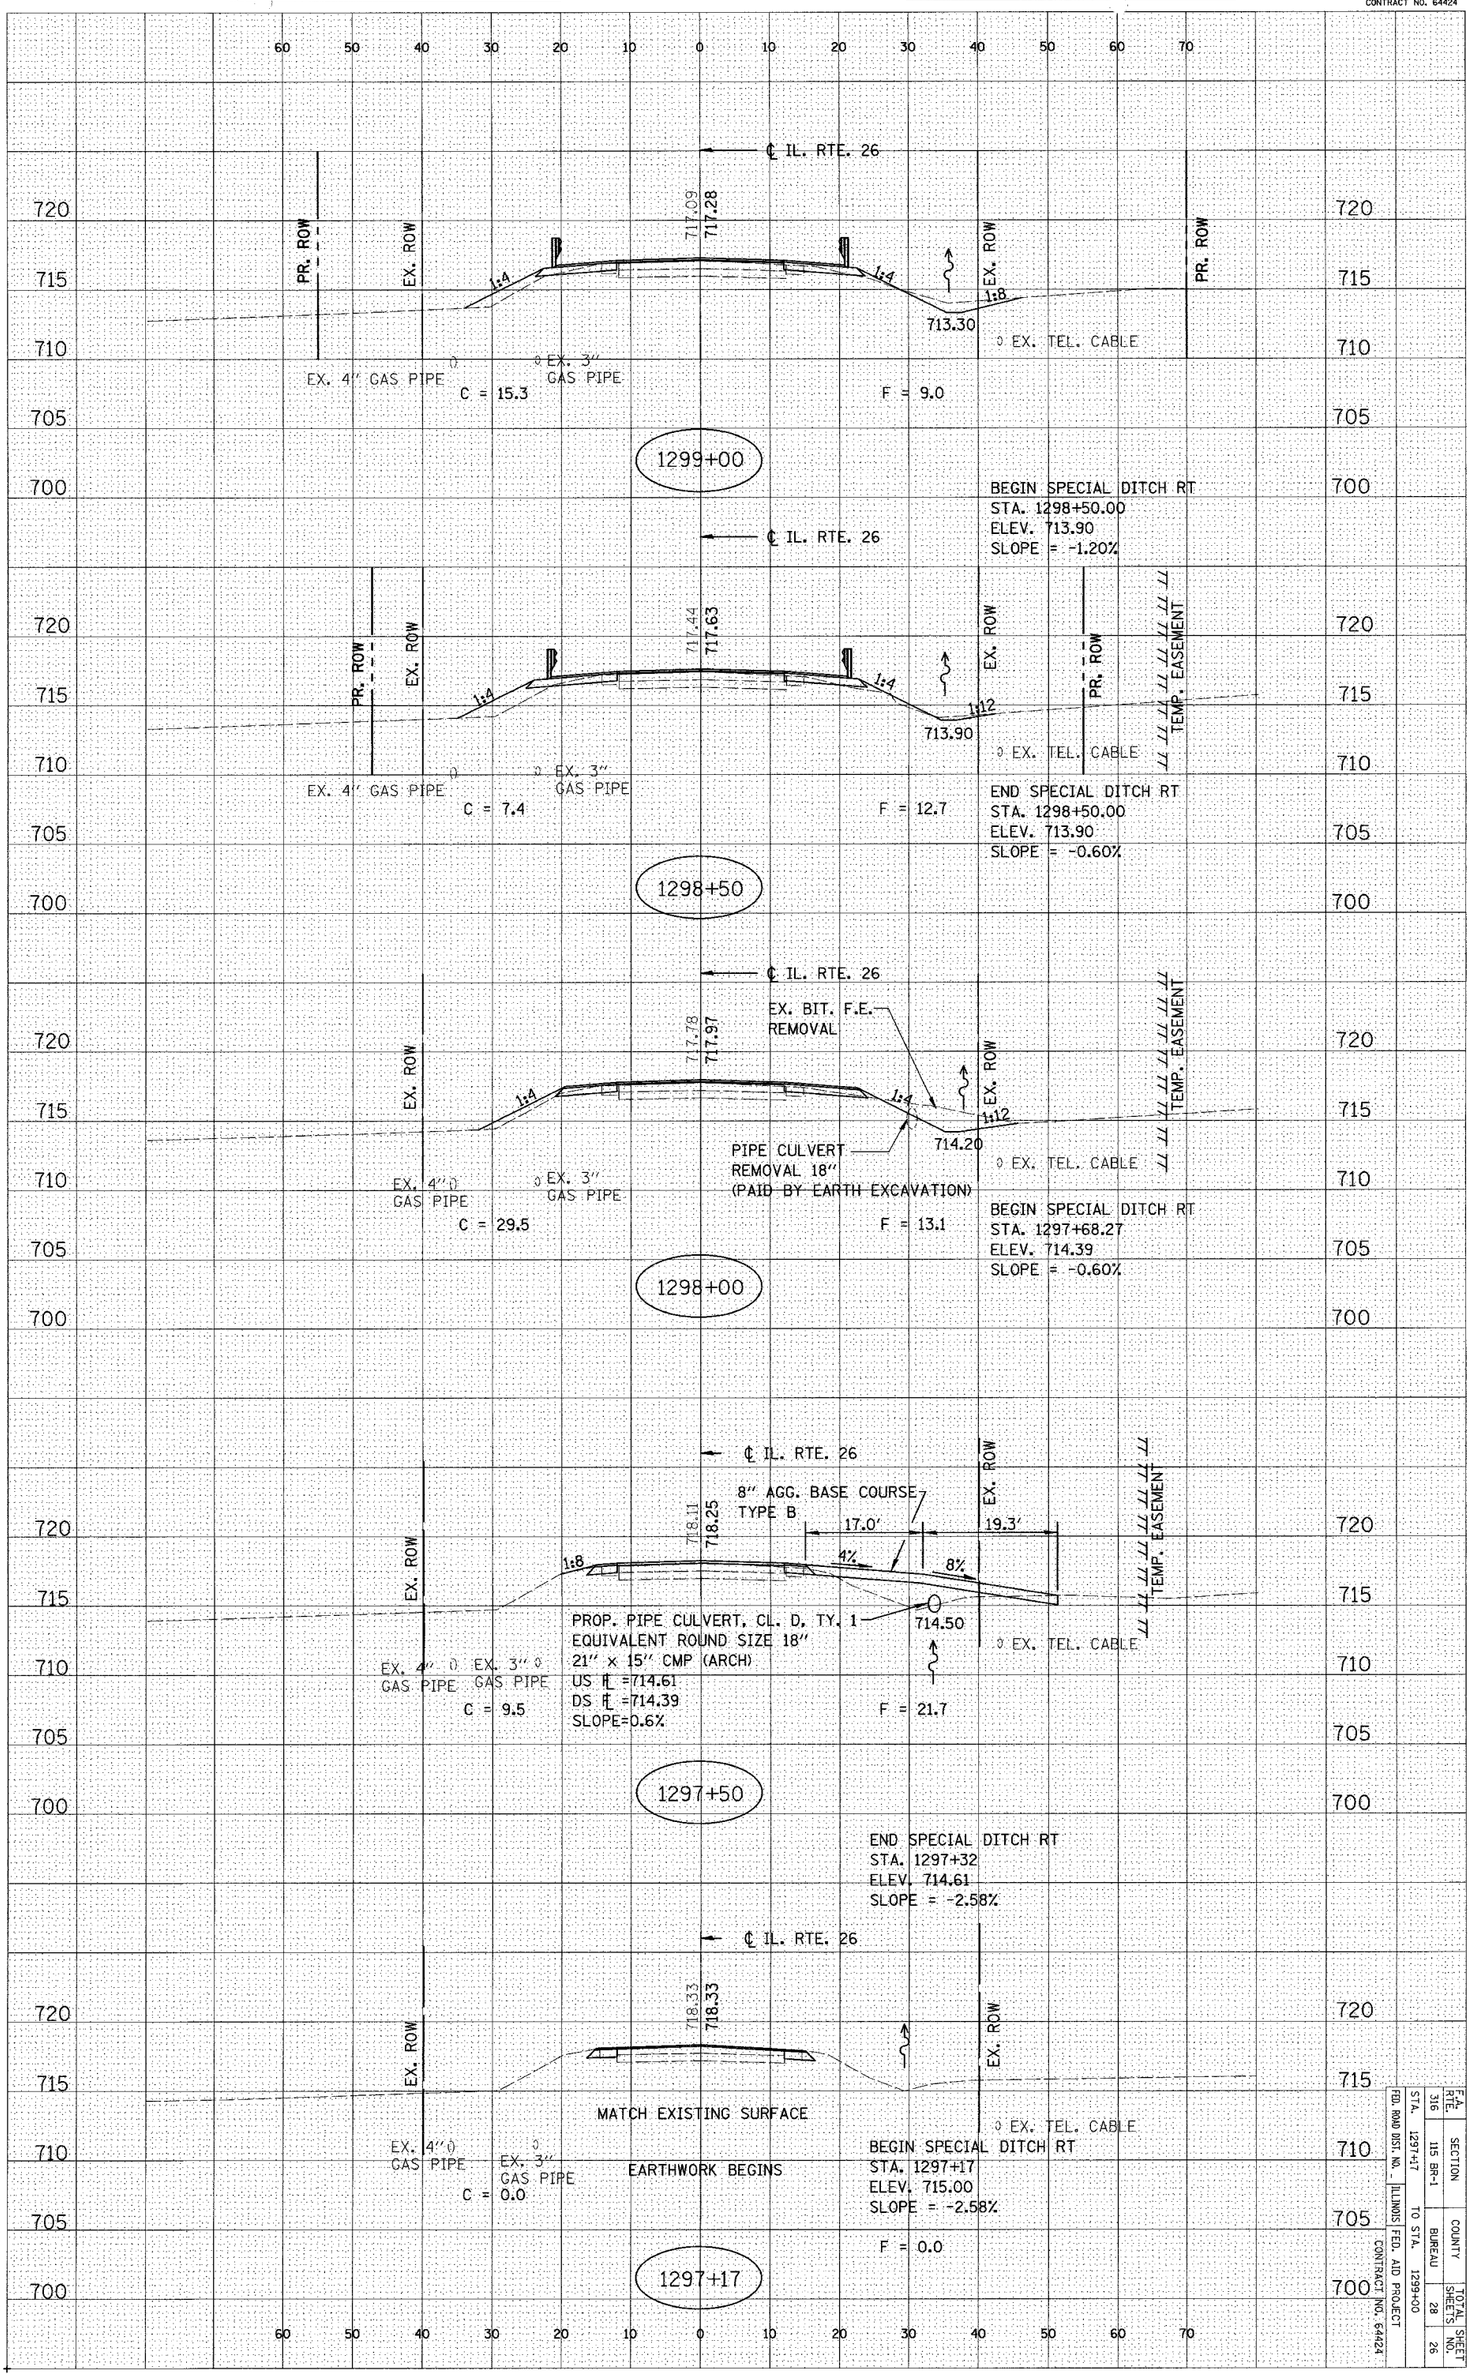

F.A. RTE.	SECTION	COUNTY	TOTAL SHEETS	SHEET NO.
316	115 BR-1	BUREAU	28	26
STA. 1297+17	TO STA. 1299+00			

FED. ROAD DIST. NO. _ ILLINOIS FED. AID PROJECT

CONTRACT NO. 64424

IL ROUTE 26

\Proj-11113_PART.dgn 4/7/2004 9:26:49 AM