ORIGINAL SURVEY		BY	DATE
NOTE BOOK	SURVEYED		
	PLOTTED		
	TEMPLATE		
	AREAS		
NO.	AREAS CHECKED		

FINAL SURVEY		BY	DATE
NOTE BOOK	SURVEYED		
	PLOTTED		
	TEMPLATE		
	AREAS		
NO.	AREAS CHECKED		

CONTRACT NO. 64424

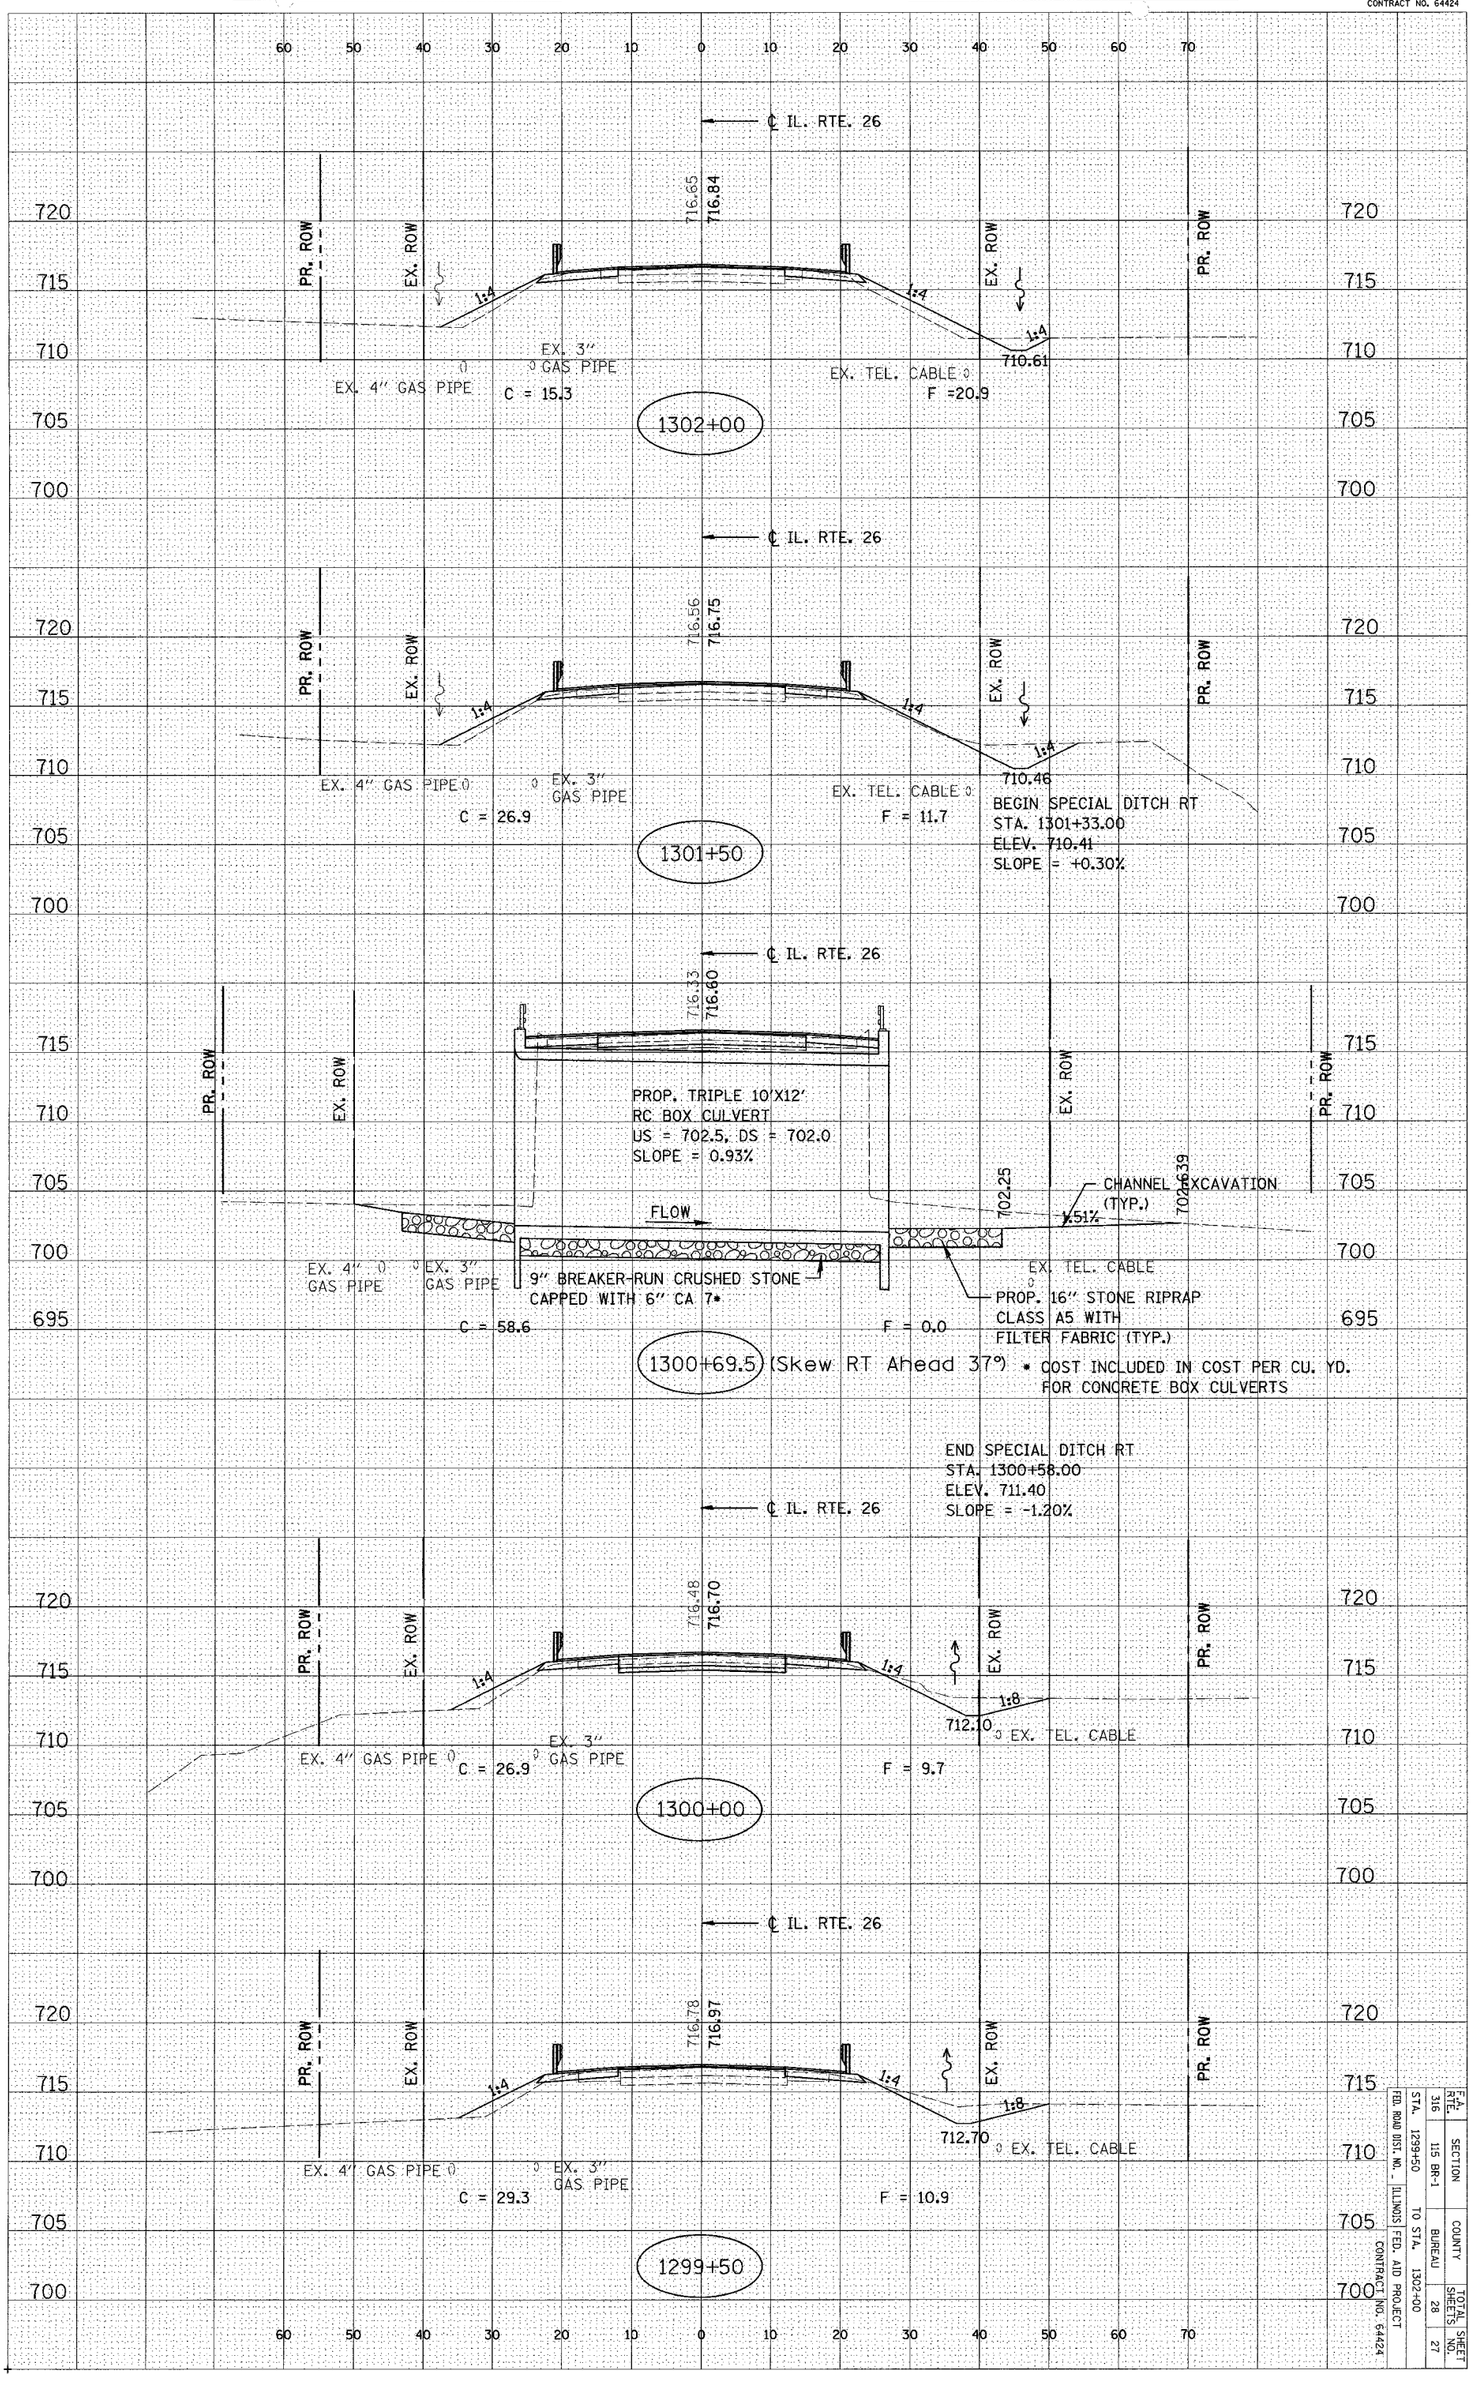

IL ROUTE 26

F.A. RTE.	SECTION	COUNTY	TOTAL SHEETS	SHEET NO.
316	115 BR-1	BUREAU	28	27

STA. 1299+50 TO STA. 1302+00

FED. ROAD DIST. NO. ILLINOIS FED. AID PROJECT

CONTRACT NO. 64424