CONTRACT # 64425

DESIGNED	RMB
CHECKED	GJM
DRAWN	RMB
CHECKED	GJM

RANDOLPH & ASSOCIATES, INC.
913 N. PIONEER PARKWAY, PEORIA, IL 61615-3124
TEL.309-692-0944 • FAX.309-692-6235 • 1-800-831-9221
HTTP://WWW.RANDOLPHINC.COM
CONSULTING ENGINEERS • LAND SURVEYORS

FILE NUMBER	DATE
136.109	July 2004

F.A.P. RTE.	SECTION	COUNTY	TOTAL SHEETS	SHEET NO.
567	12BR-1	LEE	68	16

STA. 436+00.00 TO STA. 442+00.00

FED. ROAD DIST. NO. _ | ILLINOIS | FED. AID PROJECT

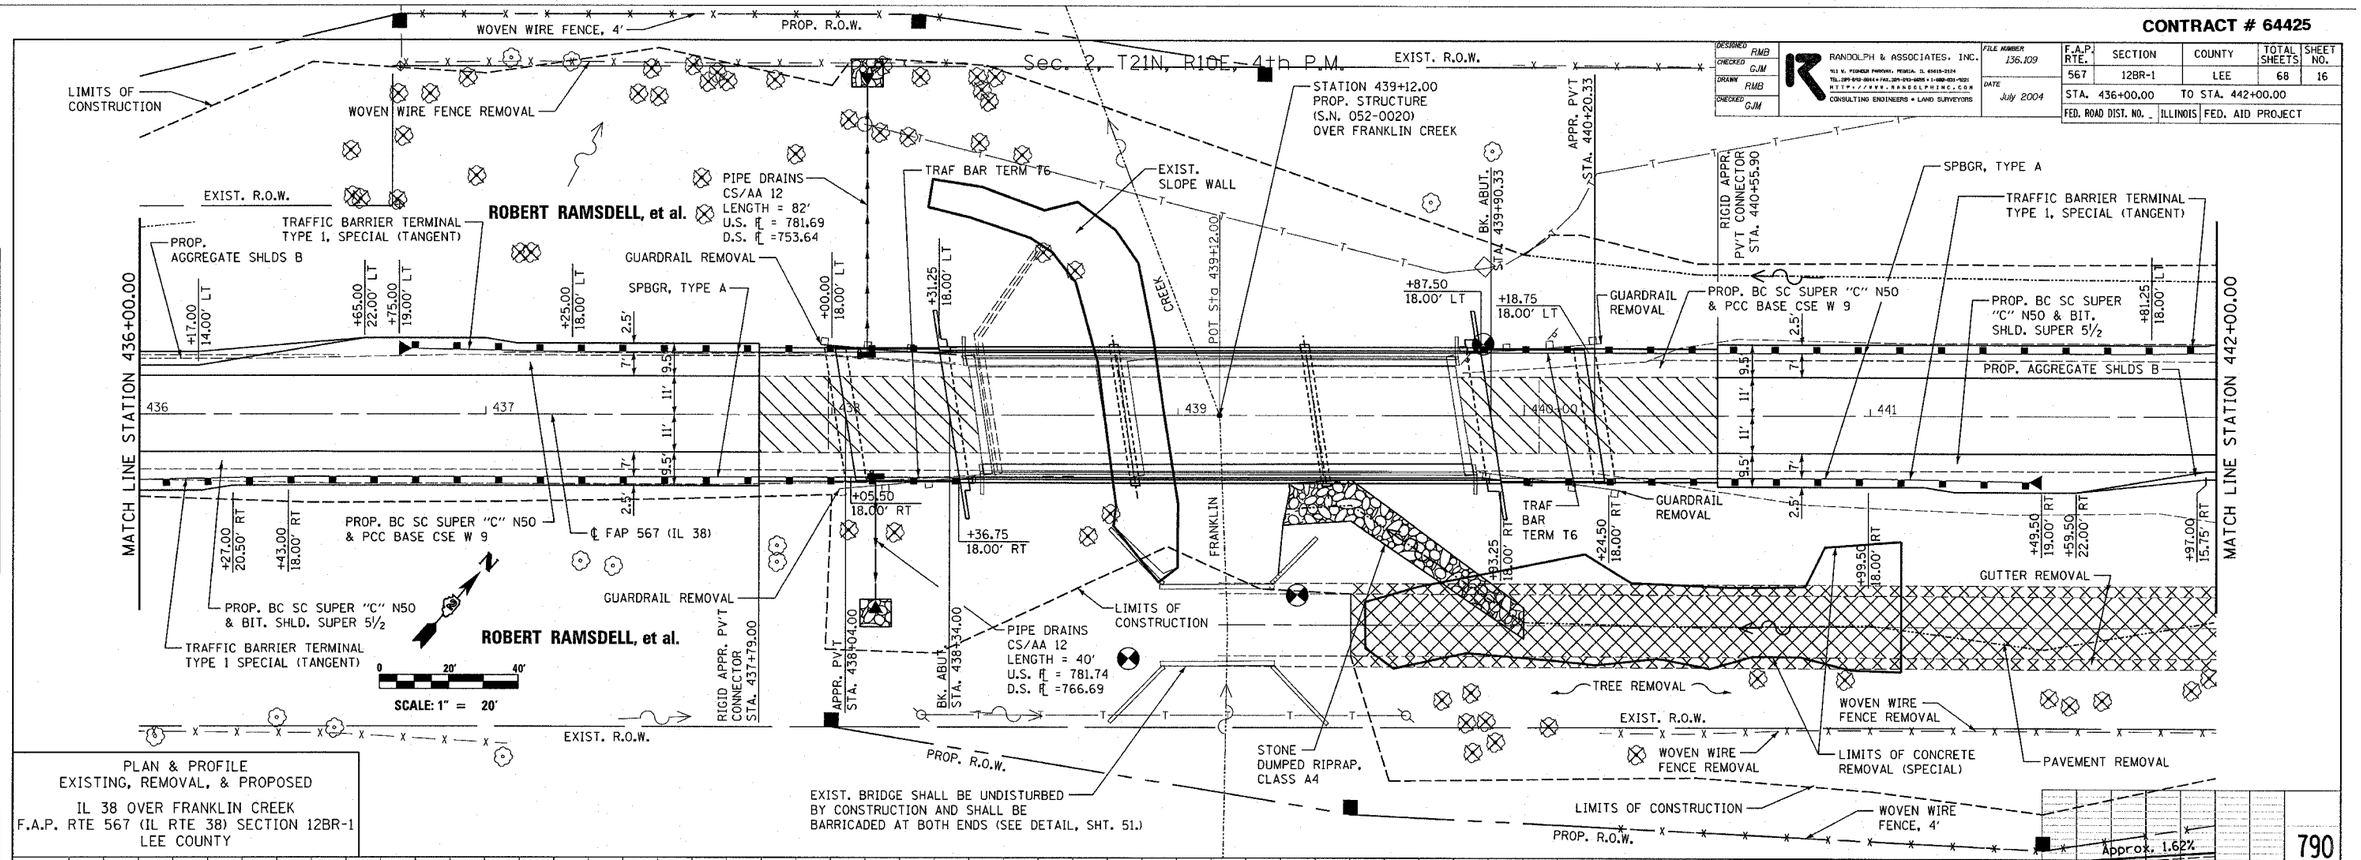

PLAN & PROFILE
EXISTING, REMOVAL, & PROPOSED

IL 38 OVER FRANKLIN CREEK
F.A.P. RTE 567 (IL RTE 38) SECTION 12BR-1
LEE COUNTY

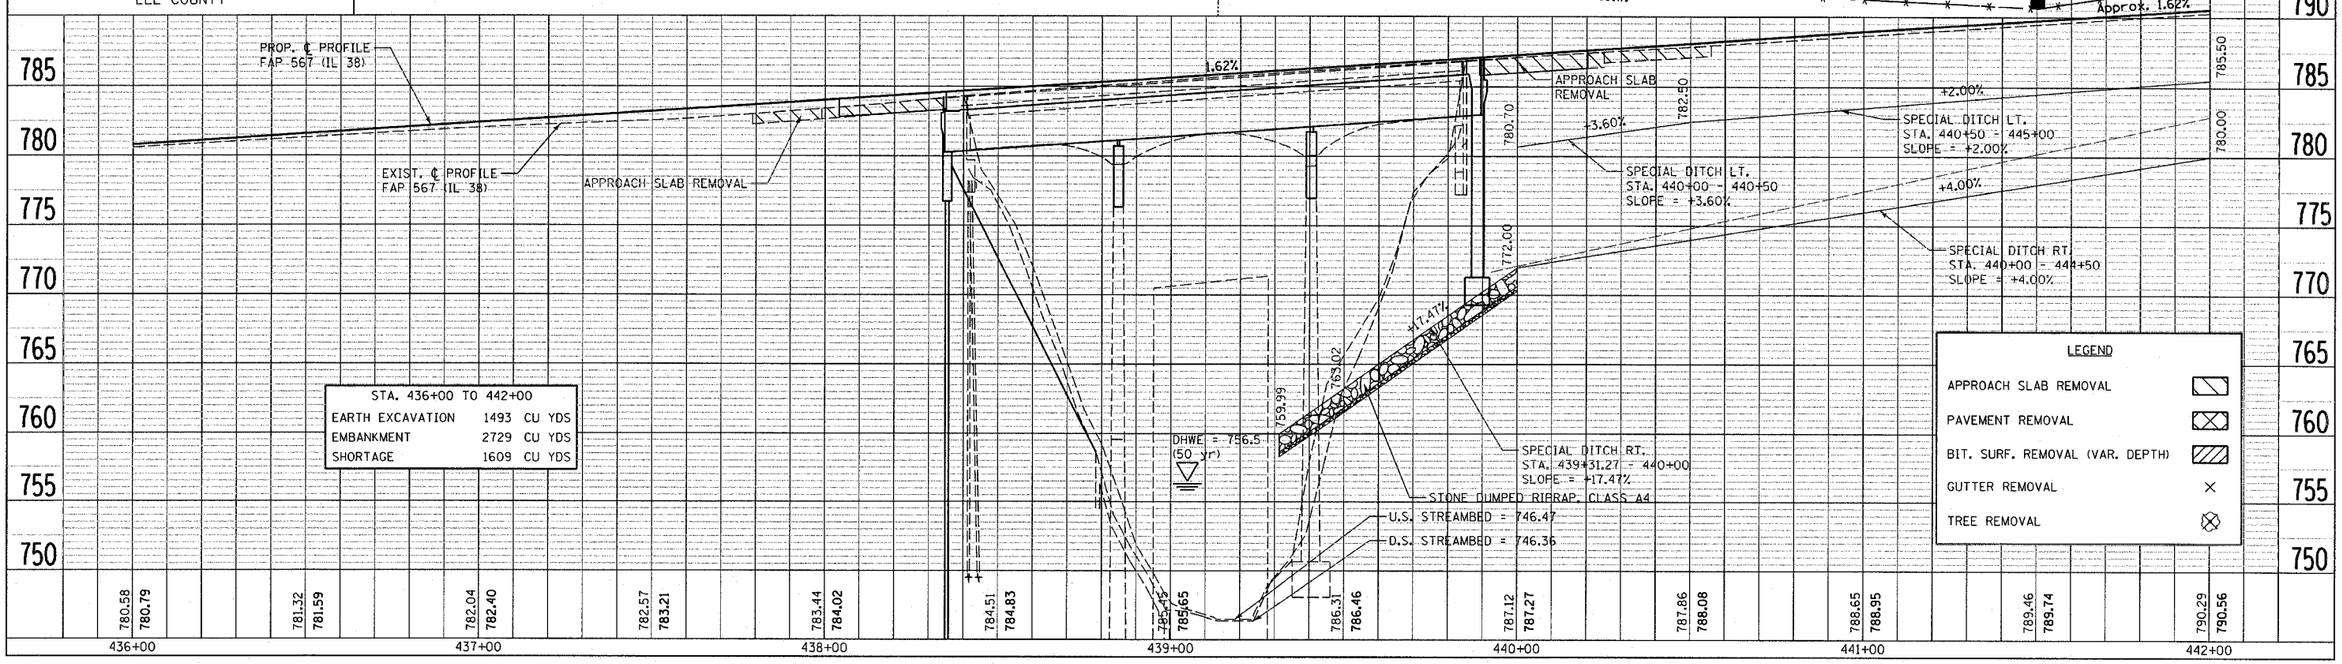

STA. 436+00 TO 442+00

EARTH EXCAVATION	1493	CU YDS
EMBANKMENT	2729	CU YDS
SHORTAGE	1609	CU YDS

PLAN | SURVEYED | PLOTTED | ALIGNMENT CHECKED | RT. OF WAY CHECKED | CAD FILE NAME | NOTE BOOK NO. | BY | DATE

PROFILE | SURVEYED | PLOTTED | GRADES CHECKED | BM. NO. ED | PROFILE NOTATIONS CHKD | NOTE BOOK NO. | BY | DATE

7/30/2004 9:32:37 AM R:\Projects\10106\10106-01\Frankin pn 11\Work\10106bsp4pn2.dgn