CONTRACT # 64425

DESIGNED	RMB
CHECKED	GJM
DRAWN	RMB
CHECKED	GJM

RANDOLPH & ASSOCIATES, INC.
651 W. PIONEER PARKWAY, PEORIA, IL 61615-3124
TEL.309-693-9944 • FAX.309-693-9405 • 1-800-651-9231
HTTP://WWW.RANDOLPHINC.COM
CONSULTING ENGINEERS • LAND SURVEYORS

FILE NUMBER 136.109
DATE July 2004

F.A.P. RTE.	SECTION	COUNTY	TOTAL SHEETS	SHEET NO.
567	12BR-1	LEE	68	17
STA. 442+00.00	TO STA. 446+50.00			
FED. ROAD DIST. NO. _	ILLINOIS	FED. AID PROJECT		

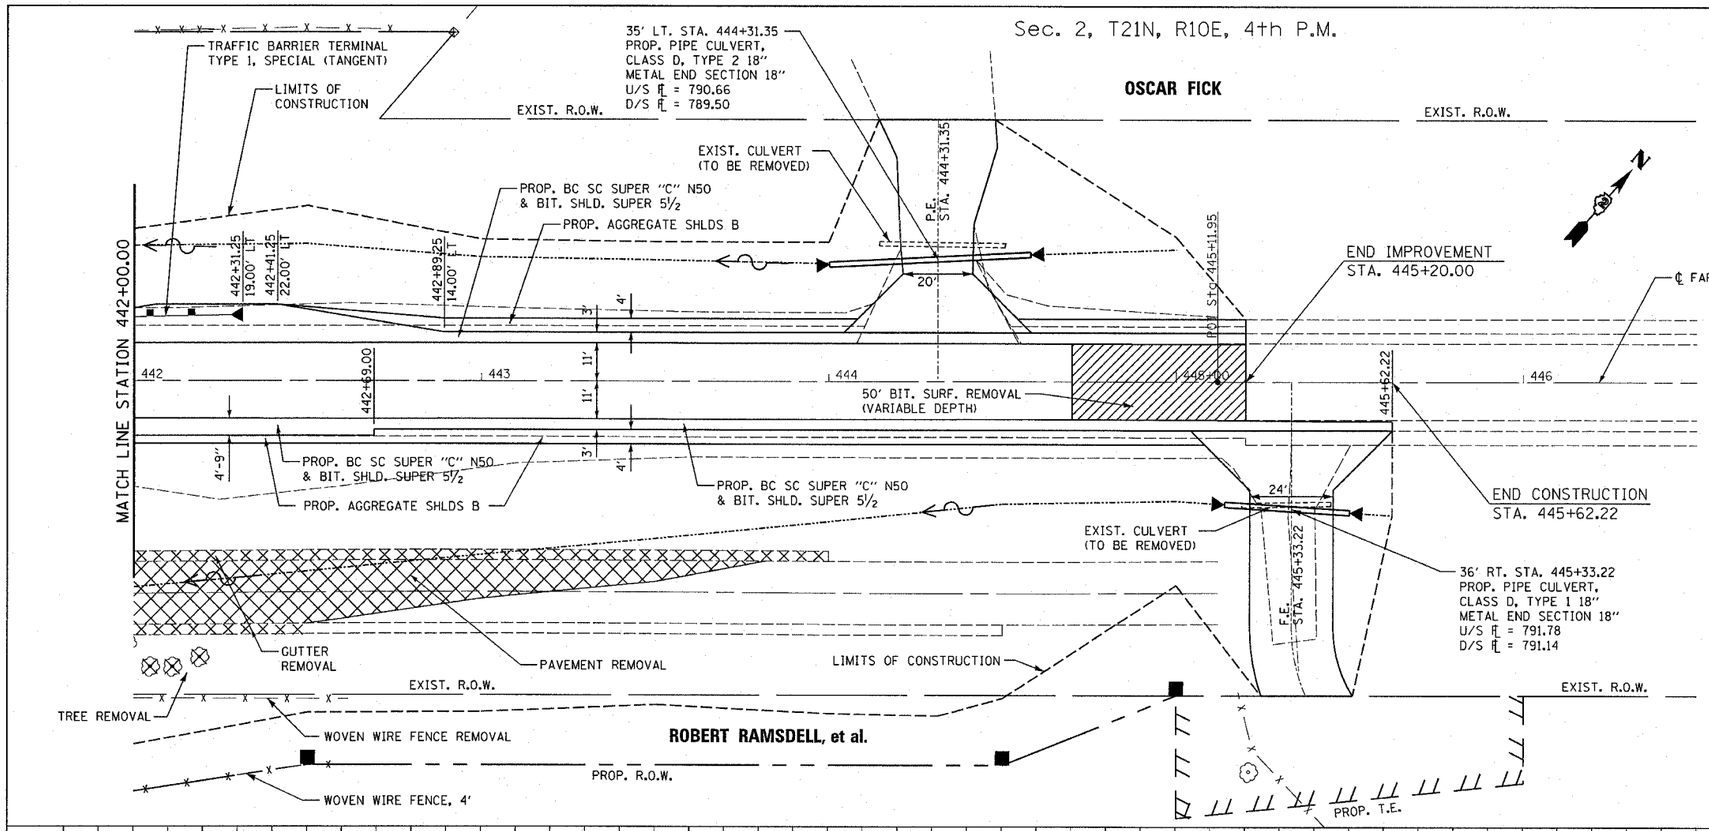

LEGEND

- APPROACH PAVEMENT REMOVAL
- PAVEMENT REMOVAL
- BIT. SURF. REMOVAL (VAR. DEPTH)
- GUTTER REMOVAL
- TREE REMOVAL

PLAN & PROFILE
EXISTING, REMOVAL, & PROPOSED
IL 38 OVER FRANKLIN CREEK
F.A.P. RTE 567 (IL RTE 38) SECTION 12BR-1
LEE COUNTY

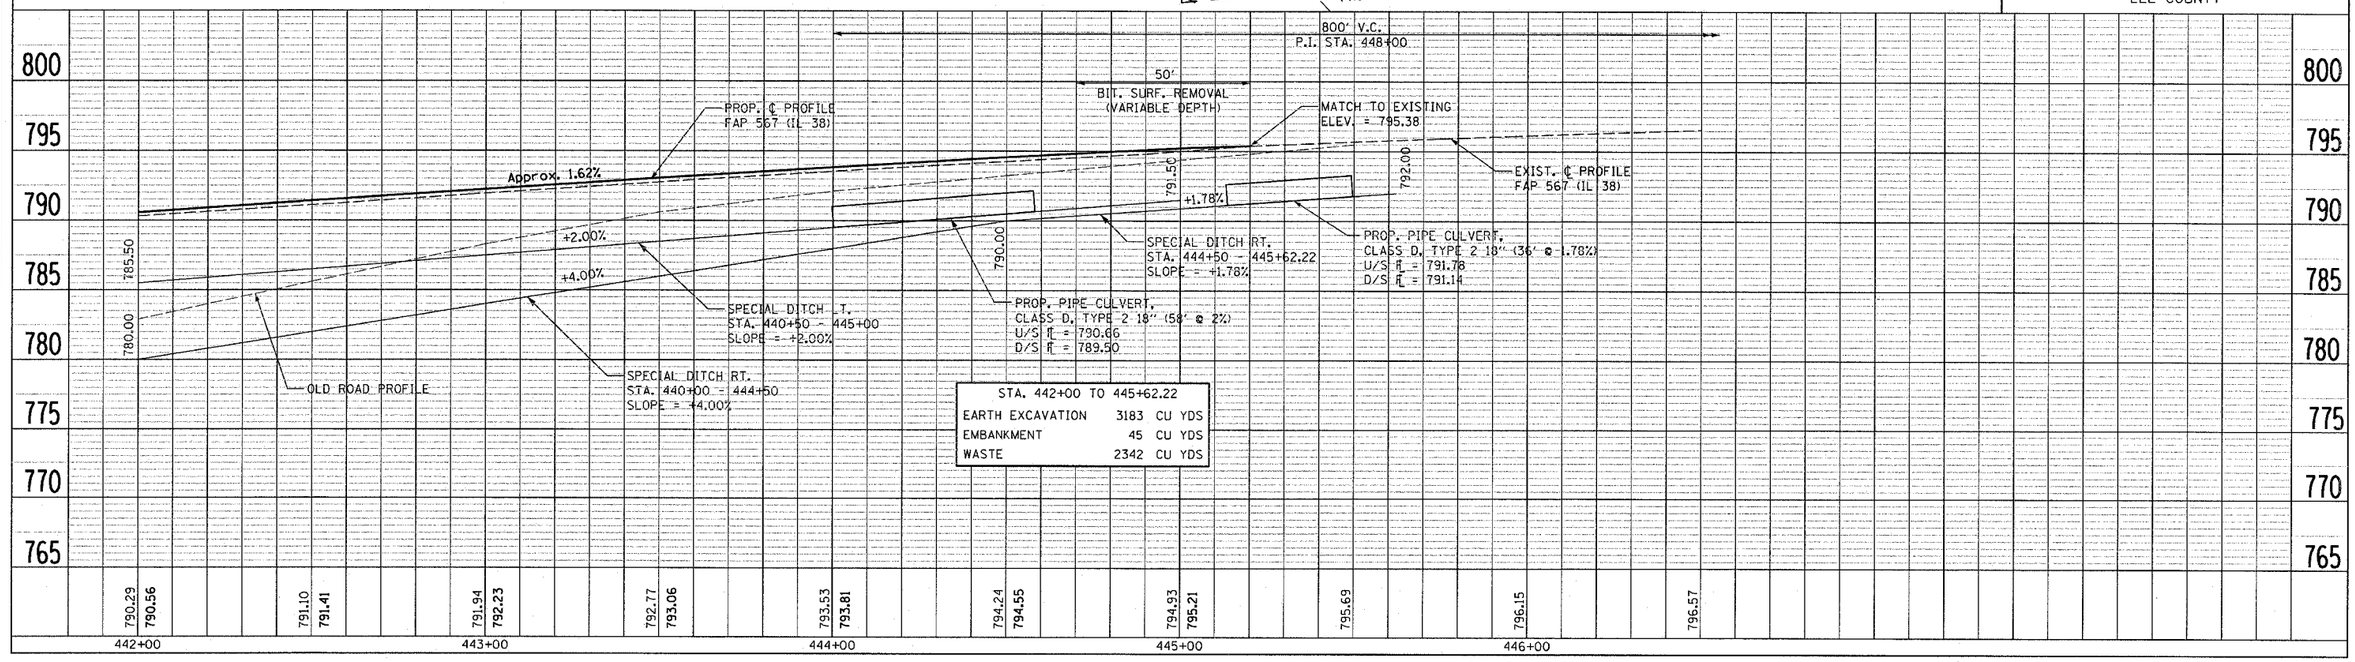

STA. 442+00 TO 445+62.22		
EARTH EXCAVATION	3183	CU YDS
EMBANKMENT	45	CU YDS
WASTE	2342	CU YDS

PLAN
SURVEYED
PLOTTED
ALIGMENT CHECKED
RT OF WAY CHECKED
CADD FILE NAME
NOTE BOOK
NO.
BY
DATE

PROFILE
SURVEYED
PLOTTED
GRADES CHECKED
B.M. NGVD
STRUCTURE NOTATNS CHKD
NOTE BOOK
NO.
BY
DATE

11/30/2004 8:52:22 AM R:\Projects\1120\112047 Franklin pn 11\workfile\112047PLN.dgn