CONTRACT # 64425

DESIGNED	RMB	RANDOLPH & ASSOCIATES, INC.	FILE NUMBER 136.109	F.A.P. RTE.	SECTION	COUNTY	TOTAL SHEETS	SHEET NO.
CHECKED	GJM	911 W. PIONEER PARKWAY, PEORIA, IL 61610-2134		567	12BR-1	LEE	68	18
DRAWN	RMB	TEL.309-693-6644 • FAX.309-693-6655 • 1-888-931-9221	DATE July 2004	STA. _____ TO STA. _____				
CHECKED	GJM	HTTP://WWW.RANDOLPHINC.COM CONSULTING ENGINEERS • LAND SURVEYORS		FED. ROAD DIST. NO. 2	ILLINOIS	FED. AID PROJECT		

STATE OF ILLINOIS
DEPARTMENT OF TRANSPORTATION

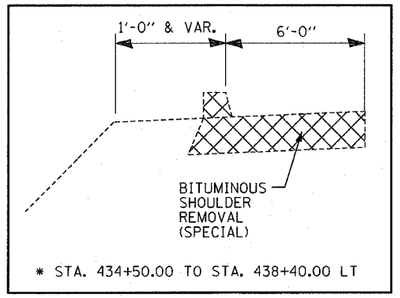

* STA. 434+50.00 TO STA. 438+40.00 LT

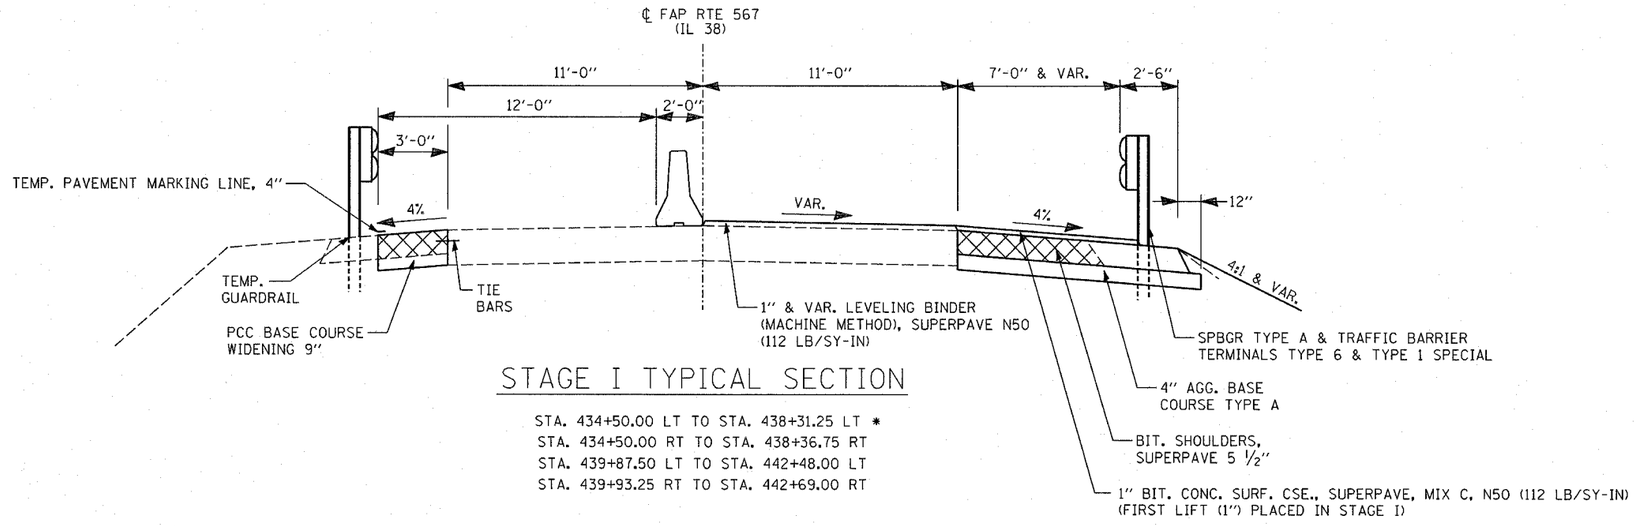

STAGE I TYPICAL SECTION

STA. 434+50.00 LT TO STA. 438+31.25 LT *
STA. 434+50.00 RT TO STA. 438+36.75 RT
STA. 439+87.50 LT TO STA. 442+48.00 LT
STA. 439+93.25 RT TO STA. 442+69.00 RT

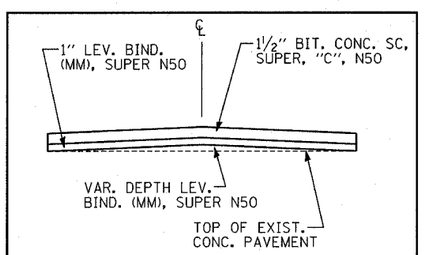

CROWN CORRECTION FROM STA. 440+55.90 TO STA. 445+20.00 (QUANTITIES HAVE BEEN ADJUSTED)

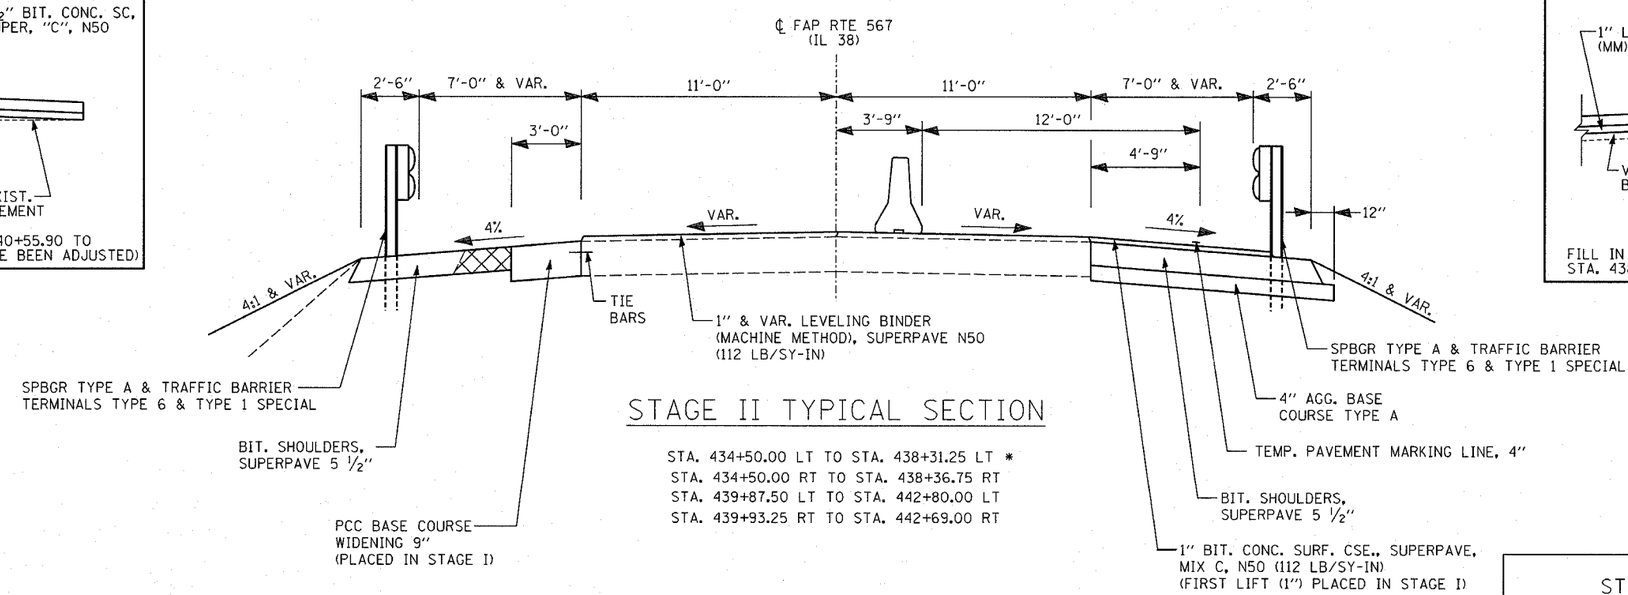

STAGE II TYPICAL SECTION

STA. 434+50.00 LT TO STA. 438+31.25 LT *
STA. 434+50.00 RT TO STA. 438+36.75 RT
STA. 439+87.50 LT TO STA. 442+80.00 LT
STA. 439+93.25 RT TO STA. 442+69.00 RT

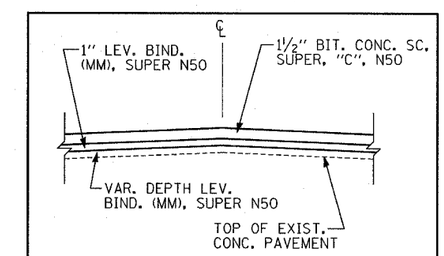

FILL IN SAG FROM STA. 436+15.00 TO STA. 438+41.64 (SEE TABLE ON STAGING PLAN)

STAGING TYPICAL SECTIONS

IL 38 OVER FRANKLIN CREEK
F.A.P. RTE 567 (IL RTE 38) SECTION 12BR-1
LEE COUNTY