CONTRACT # 64425

DESIGNED	RMB
CHECKED	GJM
DRAWN	RMB
CHECKED	GJM

RANDOLPH & ASSOCIATES, INC.
411 V. PIONEER PARKWAY, PEORIA, IL 61615-2124
TEL. 309-692-9644 • FAX. 309-692-6035 • 1-800-251-7221
HTTP://WWW.RANDOLPHINC.COM
CONSULTING ENGINEERS • LAND SURVEYORS

FILE NUMBER 136.109

DATE July 2004

F.A.P. RTE.	SECTION	COUNTY	TOTAL SHEETS	SHEET NO.
567	12BR-1	LEE	68	20
STA. _____ TO STA. _____				
FED. ROAD DIST. NO. 2	ILLINOIS	FED. AID PROJECT		

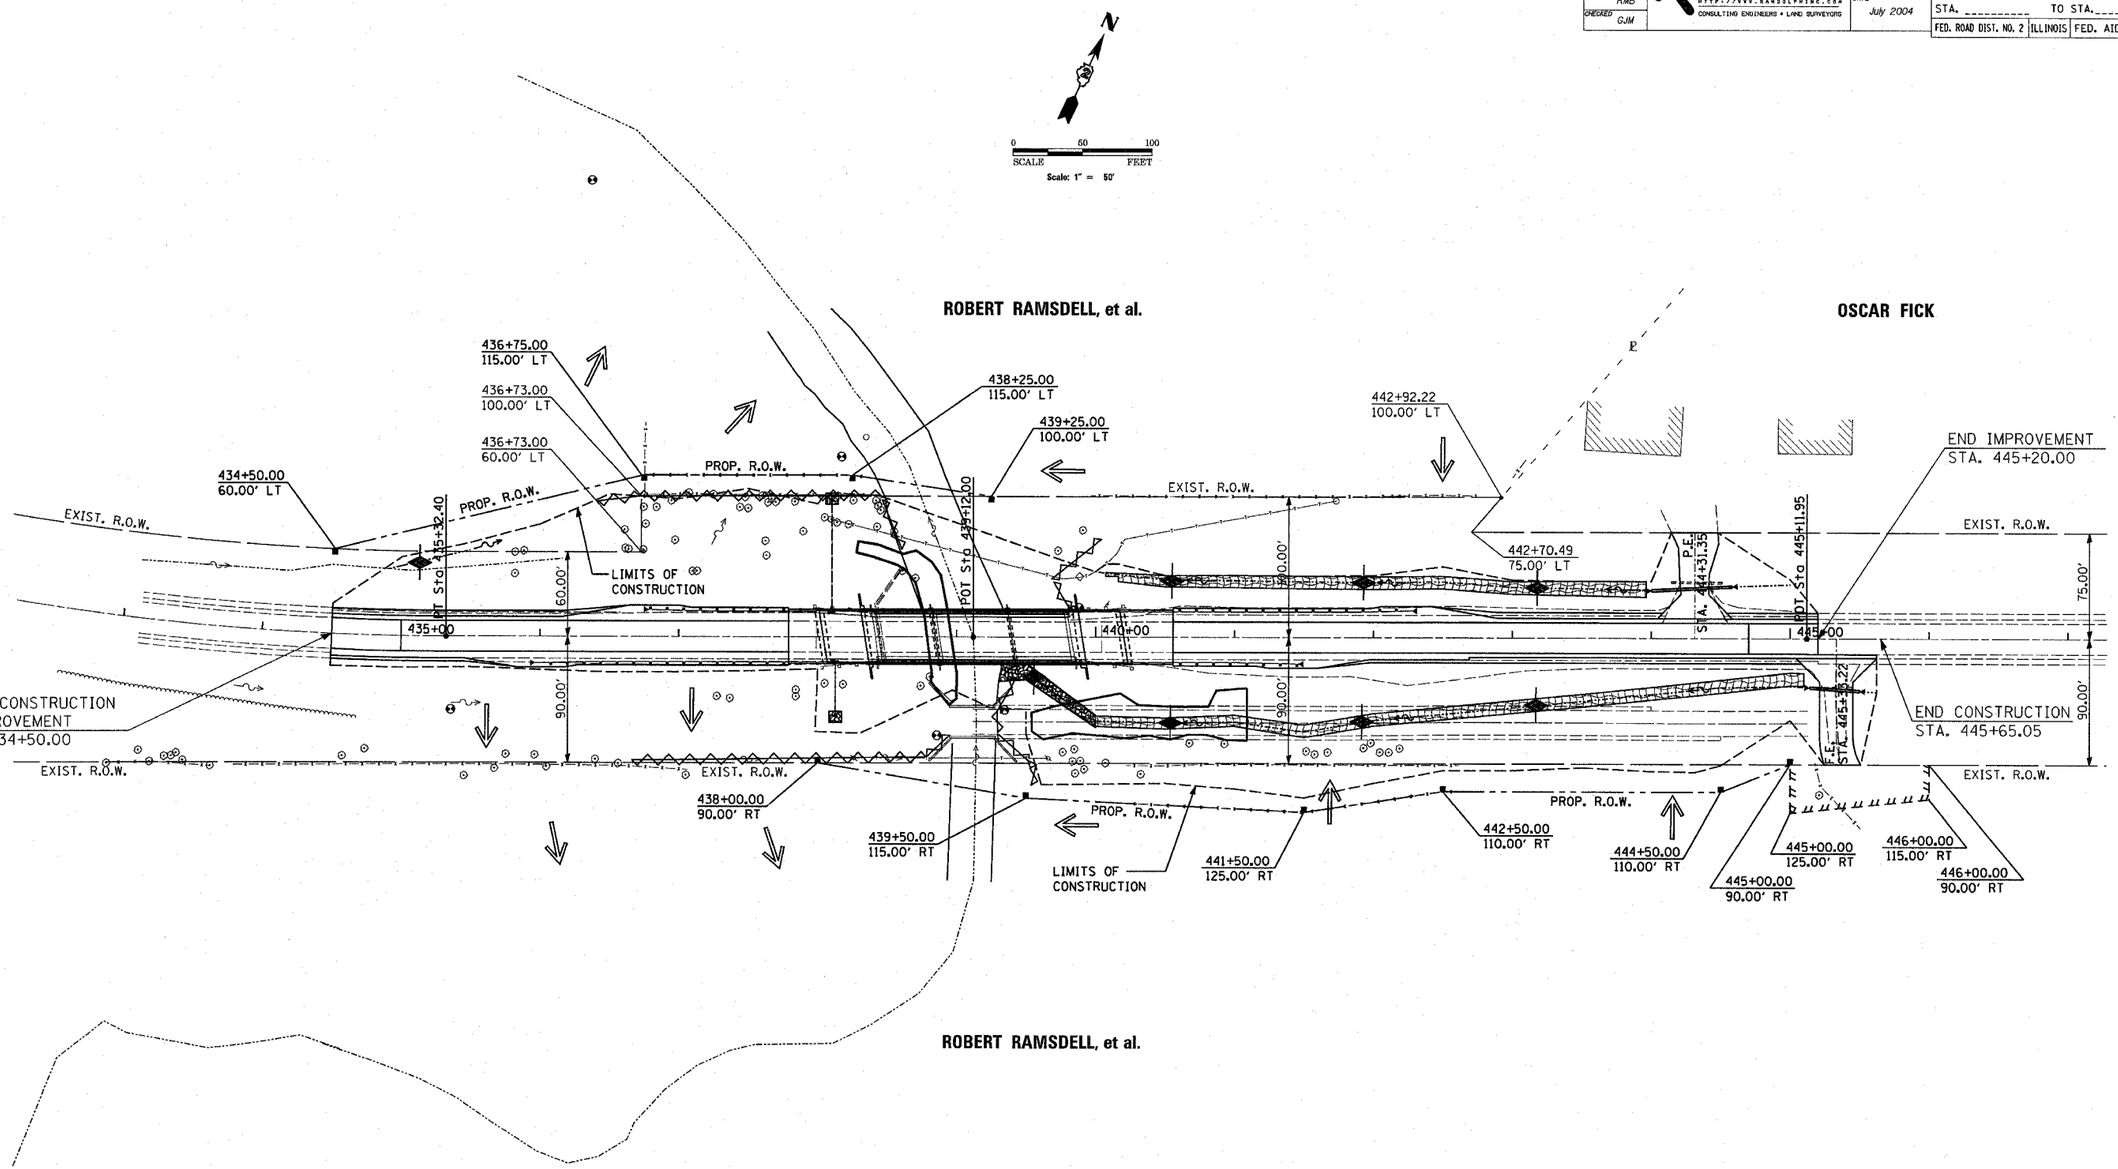

LEGEND

- Direction of Overland Flow
- Perimeter Erosion Barrier
- Temporary Ditch Checks
- Erosion Control Blanket

PROPOSED R.O.W. AND
EROSION CONTROL DETAILS

IL 38 OVER FRANKLIN CREEK
F.A.P. RTE 567 (IL RTE 38) SECTION 12BR-1
LEE COUNTY