EXISTING BRIDGE PLANS

CONTRACT # 64425

ROUTE NO.	SEC.	COUNTY	TOTAL SHEETS	SHEET NO.
FAP 567	12BR-1	LEE	68	50
FED ROAD DIST. NO.		ILLINOIS PROJECT		

STATE OF ILLINOIS
DEPARTMENT OF PUBLIC WORKS & BUILDINGS
DIVISION OF HIGHWAYS

ROUTE NO.	SECTION	COUNTY	TOTAL SHEETS	SHEET NO.
S.B.I. 6 F.A.	12BR	LEE	10	9
FED. ROAD DIST. NO. 3	ILLINOIS	FED. AID PROJECT		

SHEET NO. 6
6 SHEETS

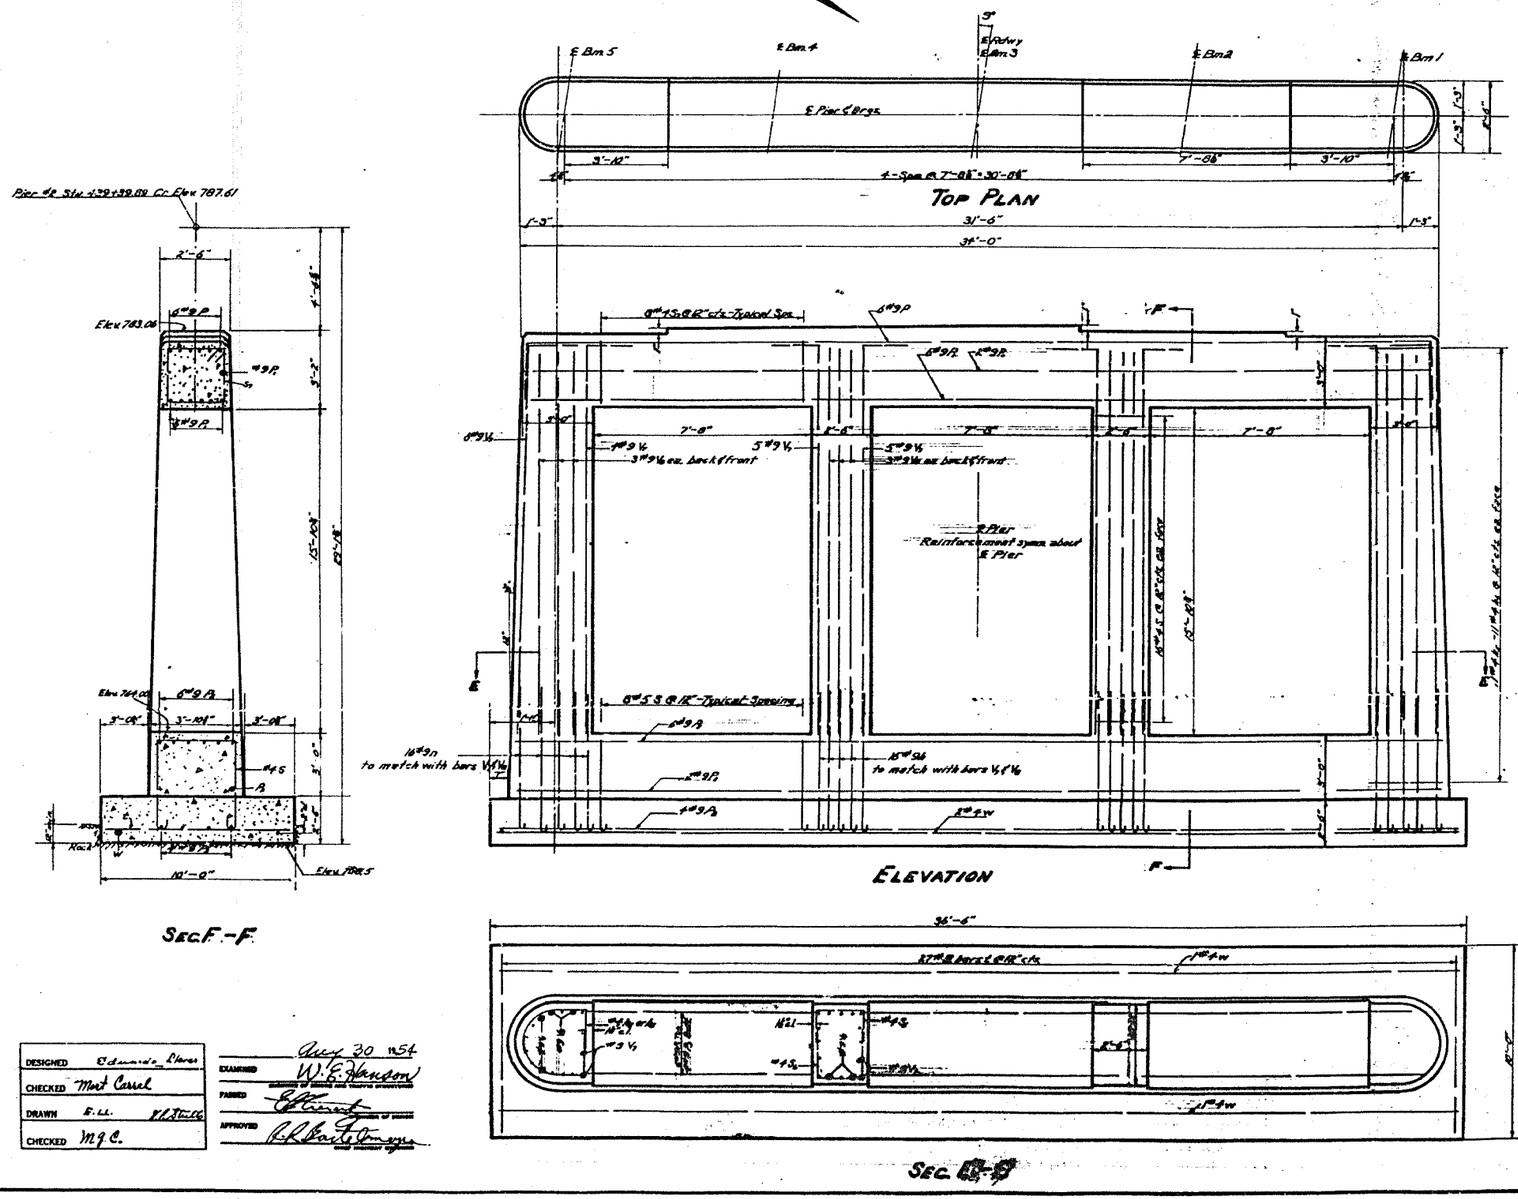

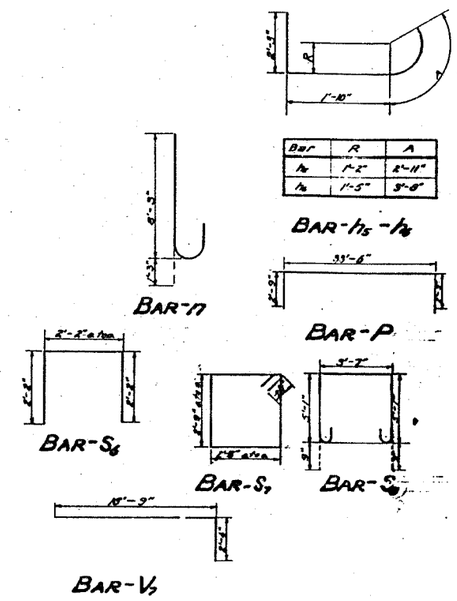

LIST OF BARS - PIER #2

BAR	NO.	SIZE	LENGTH	BAR	NO.	SIZE	LENGTH
h_5	44	#4	7'-0"	S_6	64	#4	6'-6"
h_6	44	#4	7'-9"	S_7	24	#4	10'-9"
n	64	#9	9'-6"	S_8	24	#4	15'-3"
				t	37	#7	9'-6"
P	6	#9	39'-0"	V_7	40	#9	21'-3"
P_1	16	#9	31'-6"	V_8	24	#9	18'-9"
P_2	4	#9	36'-0"				
				W	2	#4	36'-0"

SUBSTRUCTURE PIER #2
FRANKLIN CREEK
SBI. RT. 6 SECTION 12B-R
LEE COUNTY
STA. 439+12

DESIGNED	Edmundo Flores
CHECKED	Mort Carrel
DRAWN	E.L.L.
CHECKED	M.G.C.

Aug 30 1954
EXAMINED W. E. Hanson
PASSED
APPROVED

EXISTING BRIDGE PLANS