CONTRACT # 64425

UNLESS ELEVATIONS ARE SHOWN ---
ALL UTILITY LOCATIONS SHOWN ON THE CROSS SECTIONS ARE BASED ON THE APPROXIMATE DEPTH SUPPLIED BY THE UTILITY COMPANY

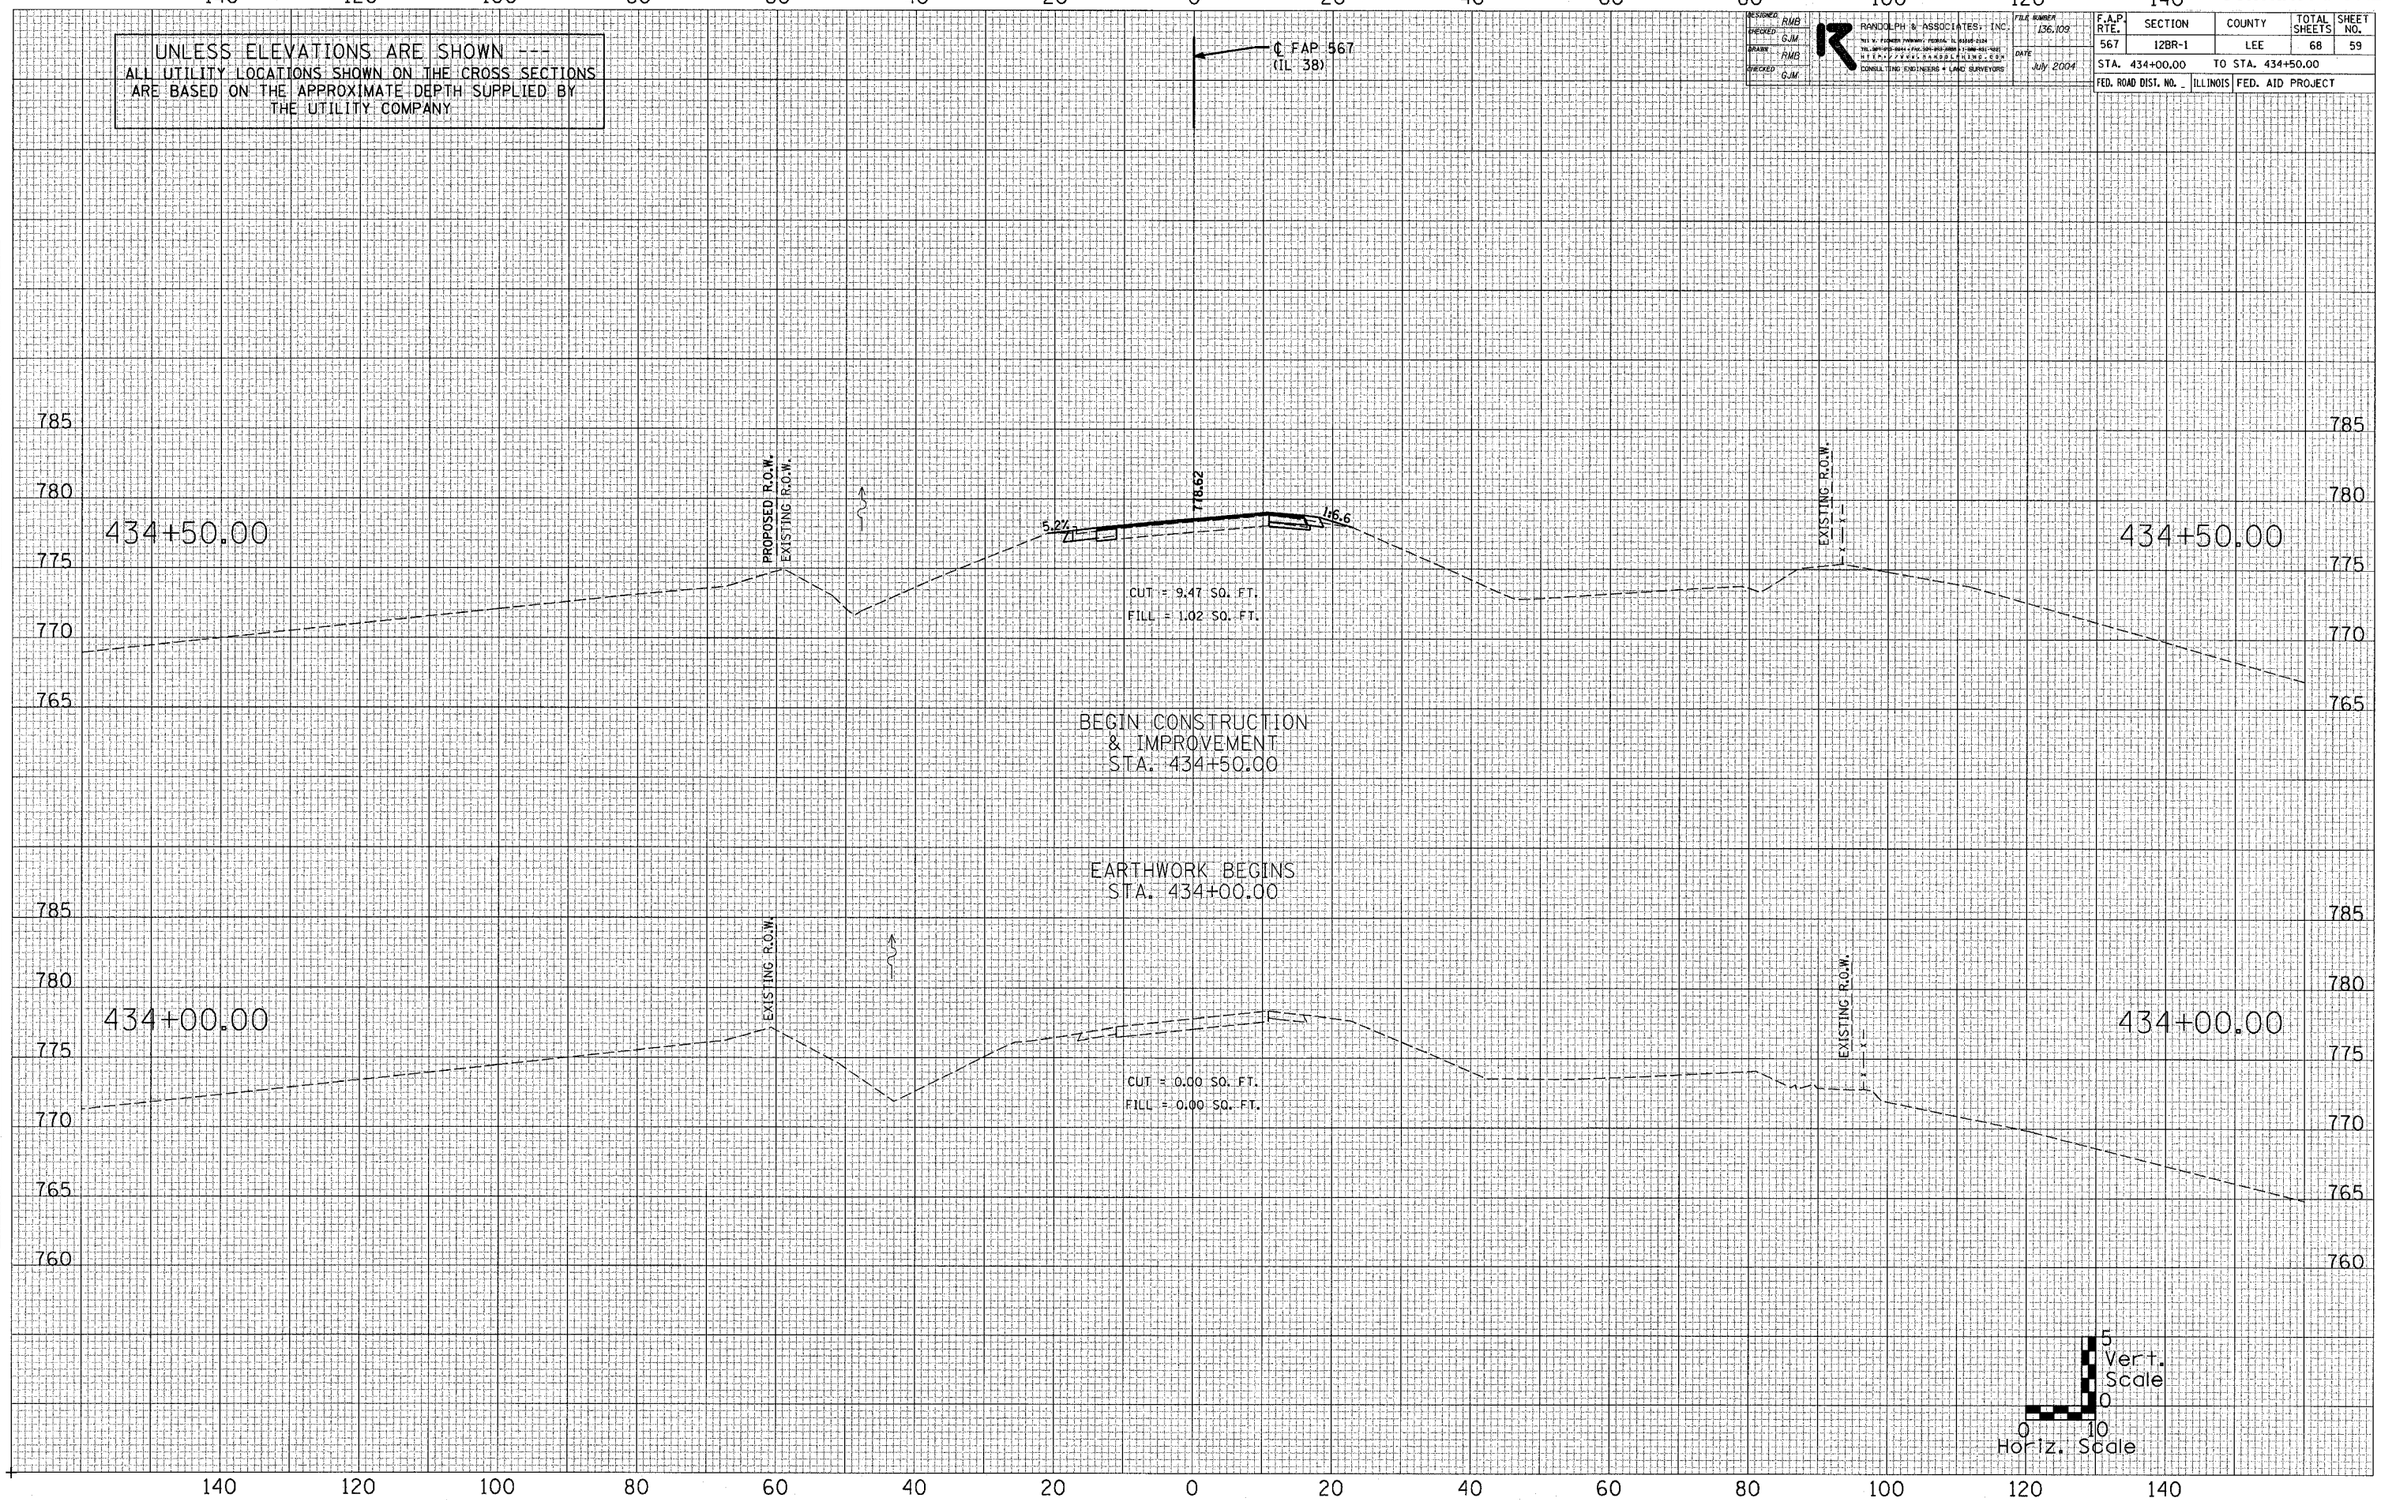

DESIGNED	RMB
CHECKED	GJM
DRAWN	RMB
CHECKED	GJM

RANDOLPH & ASSOCIATES, INC.
911 W. FRANKLIN PARKWAY, PEORIA, IL 61604-2124
TEL. 309-673-8444 • FAX 309-673-2888 • 1-800-451-4081
HTTP://WWW.RANDOLPHINC.COM
CONSULTING ENGINEERS + LAND SURVEYORS

FILE NUMBER 136,109
DATE July 2004

F.A.P. RTE.	SECTION	COUNTY	TOTAL SHEETS	SHEET NO.
567	12BR-1	LEE	68	59

STA. 434+00.00 TO STA. 434+50.00

FED. ROAD DIST. NO. _ ILLINOIS FED. AID PROJECT

FINAL SURVEY		BY	DATE
NOTE BOOK NO.	SURVEYED		
	PLOTTED		
	TEMPLATE		
	AREAS		
	AREAS CHECKED		

ORIGINAL SURVEY		BY	DATE
NOTE BOOK NO.	SURVEYED		
	PLOTTED		
	TEMPLATE		
	AREAS		
	AREAS CHECKED		

R:\Projects\Lee\FAP 567\Sec 12BR-1 Ill 38 Rehab\Plan Sheets\Xsecs\Xsecs.dgn 7/20/2004 4:04:20 PM