CONTRACT # 64425

DESIGNED	RMB
CHECKED	GJM
DRAWN	RMB
CHECKED	GJM

RANDOLPH & ASSOCIATES, INC.
911 W. FIFTH AVENUE, PAPILLION, NEBRASKA 68046-2124
TEL. 402-592-5944 • FAX. 402-592-5999 • 1-888-231-1201
HTTP://WWW.RANDASSOC.COM
CONSULTING ENGINEERS • LAND SURVEYORS

FILE NUMBER 136.109
DATE July, 2004

F.A.P. RTE.	SECTION	COUNTY	TOTAL SHEETS	SHEET NO.
567	12BR-1	LEE	68	61

STA. 436+00.00 TO STA. 436+50.00

FED. ROAD DIST. NO. _ ILLINOIS FED. AID PROJECT

UNLESS ELEVATIONS ARE SHOWN ---
ALL UTILITY LOCATIONS SHOWN ON THE CROSS SECTIONS ARE BASED ON THE APPROXIMATE DEPTH SUPPLIED BY THE UTILITY COMPANY

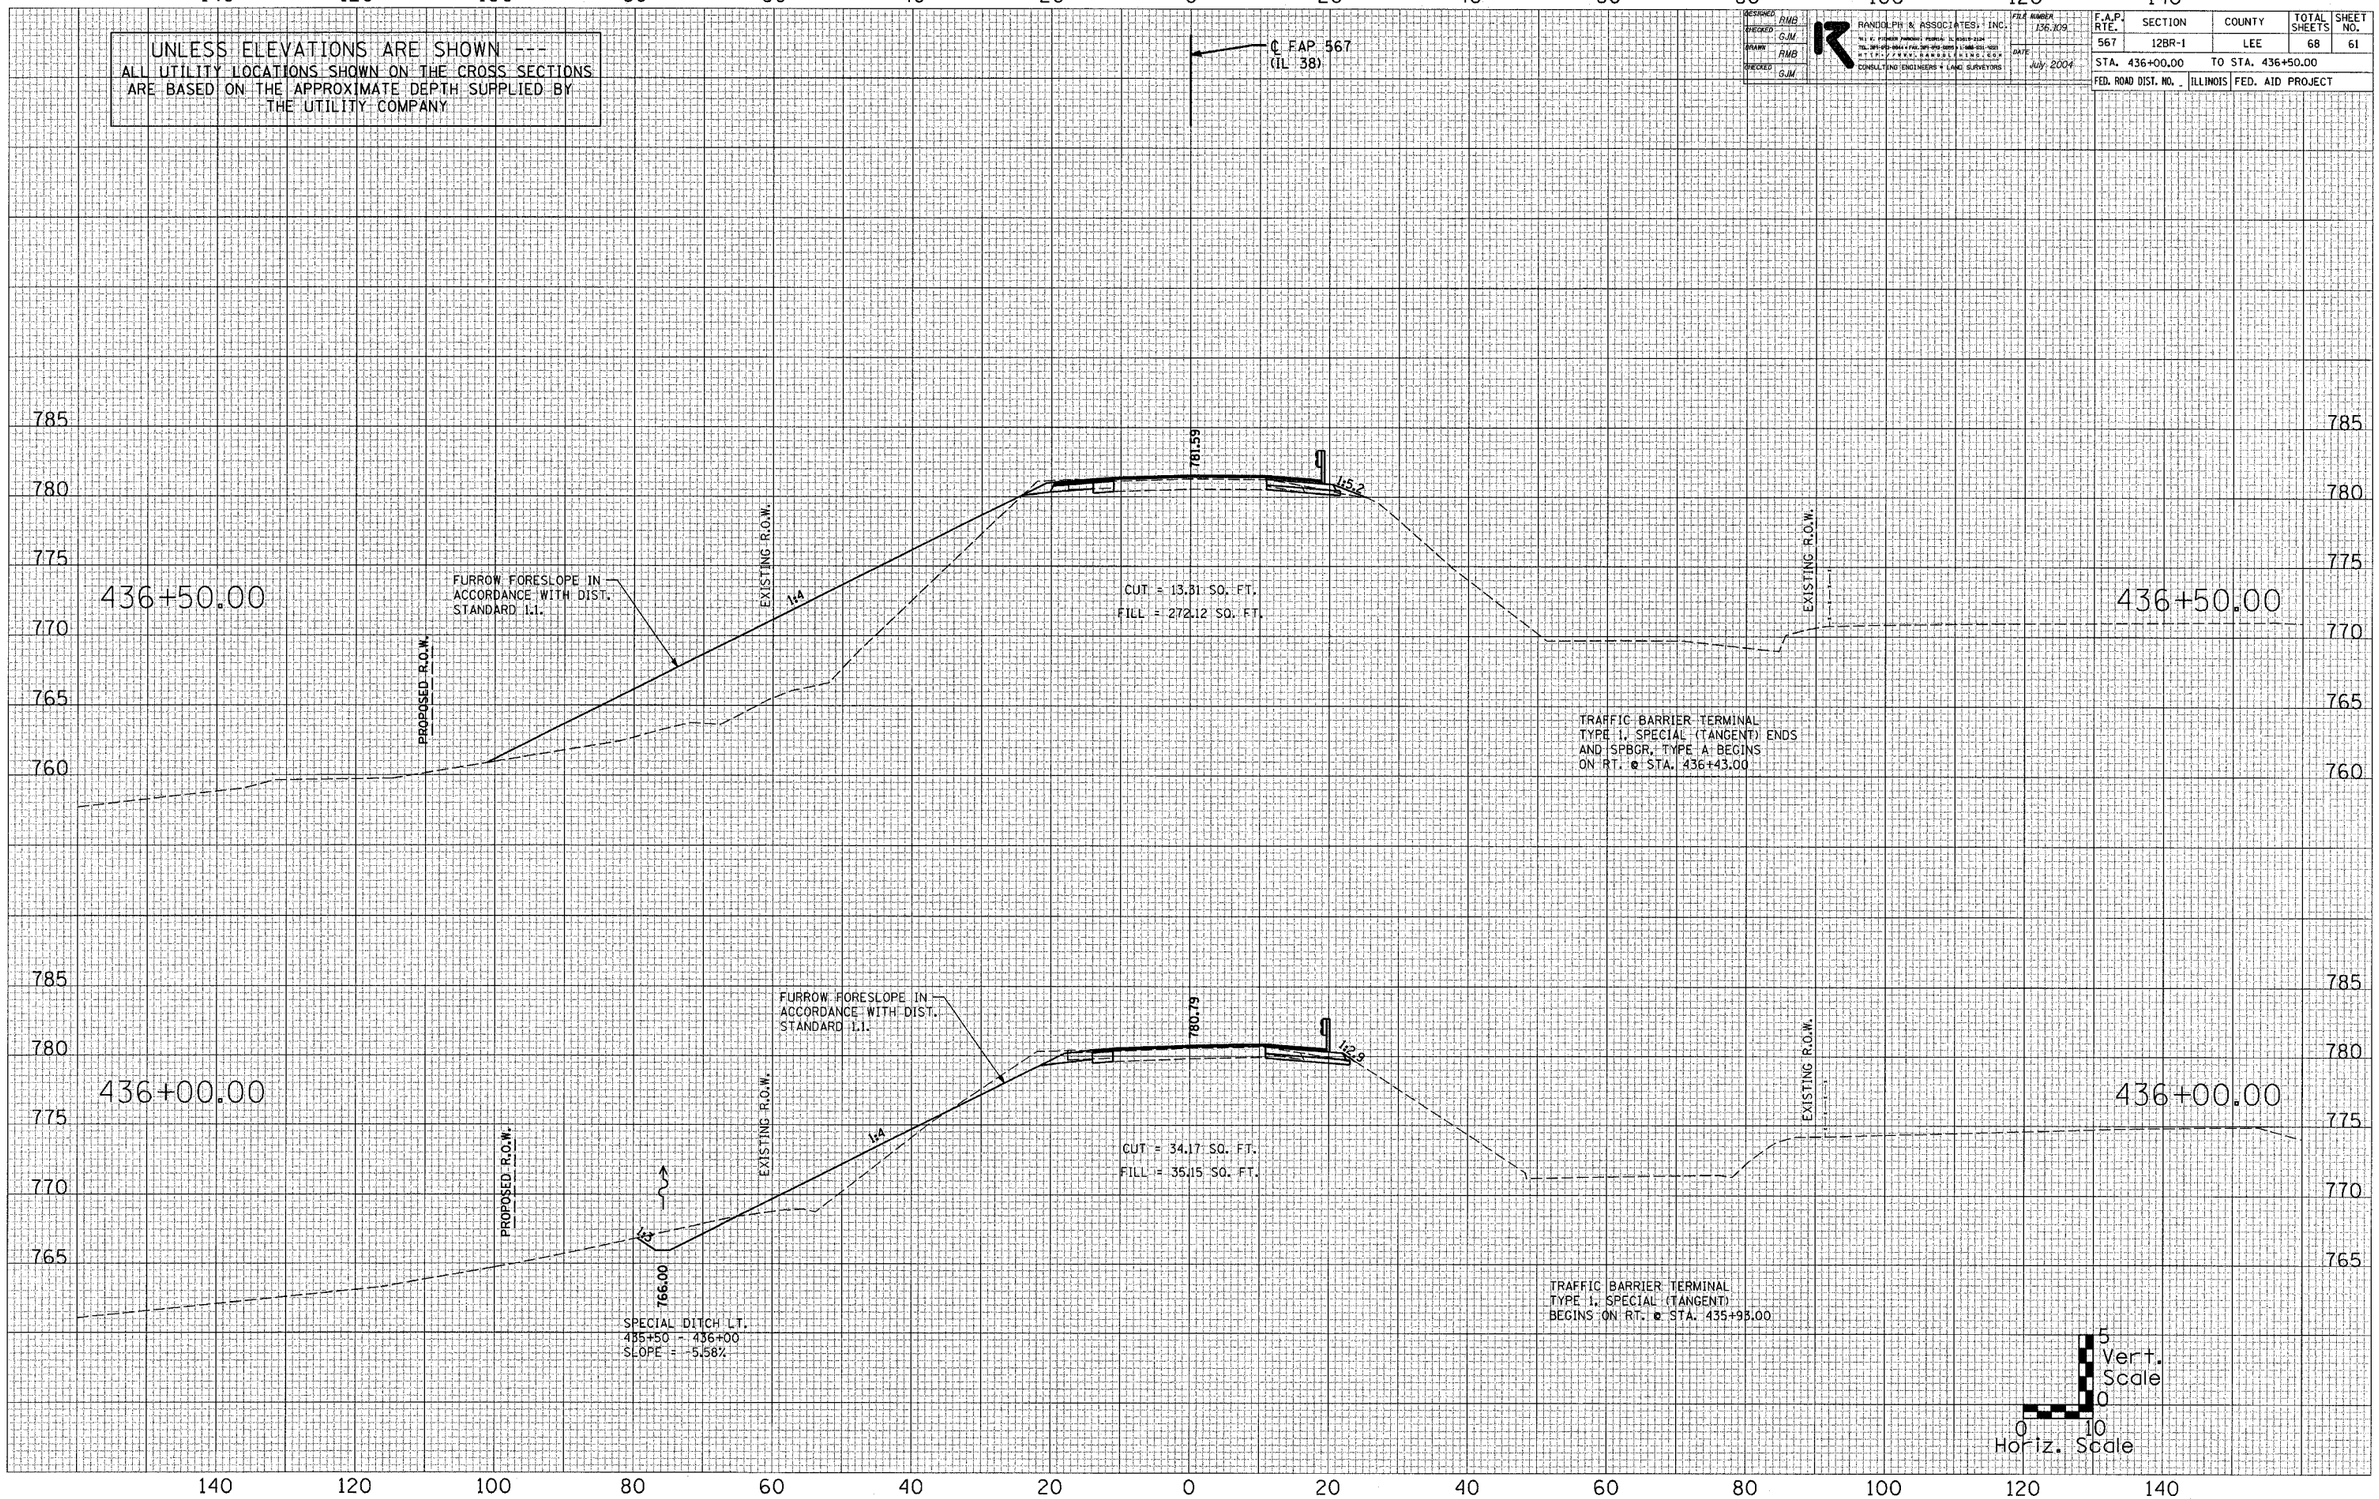

FINAL SURVEY	SURVEYED	BY	DATE
	PLOTTED		
NOTE BOOK	TEMPLATE		
NO.	AREAS		
	AREAS CHECKED		

ORIGINAL SURVEY	SURVEYED	BY	DATE
	PLOTTED		
NOTE BOOK	TEMPLATE		
NO.	AREAS		
	AREAS CHECKED		

MW 07/07/07