CONTRACT # 64425

F.A.P. RTE.	SECTION	COUNTY	TOTAL SHEETS	SHEET NO.
567	12BR-1	LEE	68	63

STA. 438+00.00 TO STA. 440+00.00

FED. ROAD DIST. NO. _ | ILLINOIS | FED. AID PROJECT

DESIGNED RMB
CHECKED GJM
DRAWN RMB
CHECKED GJM

RANDOLPH & ASSOCIATES, INC.
911 W. FRANKLIN PARKWAY, PEORIA, IL 61615-3134
TEL. 309-692-9004 / FAX. 309-692-9008 / 1-800-801-7001
HTTP://WWW.RANDOLPHINC.COM
CONSULTING ENGINEERS • LAND SURVEYORS

FILE NUMBER 136.109
DATE July 2004

UNLESS ELEVATIONS ARE SHOWN ---
ALL UTILITY LOCATIONS SHOWN ON THE CROSS SECTIONS ARE BASED ON THE APPROXIMATE DEPTH SUPPLIED BY THE UTILITY COMPANY

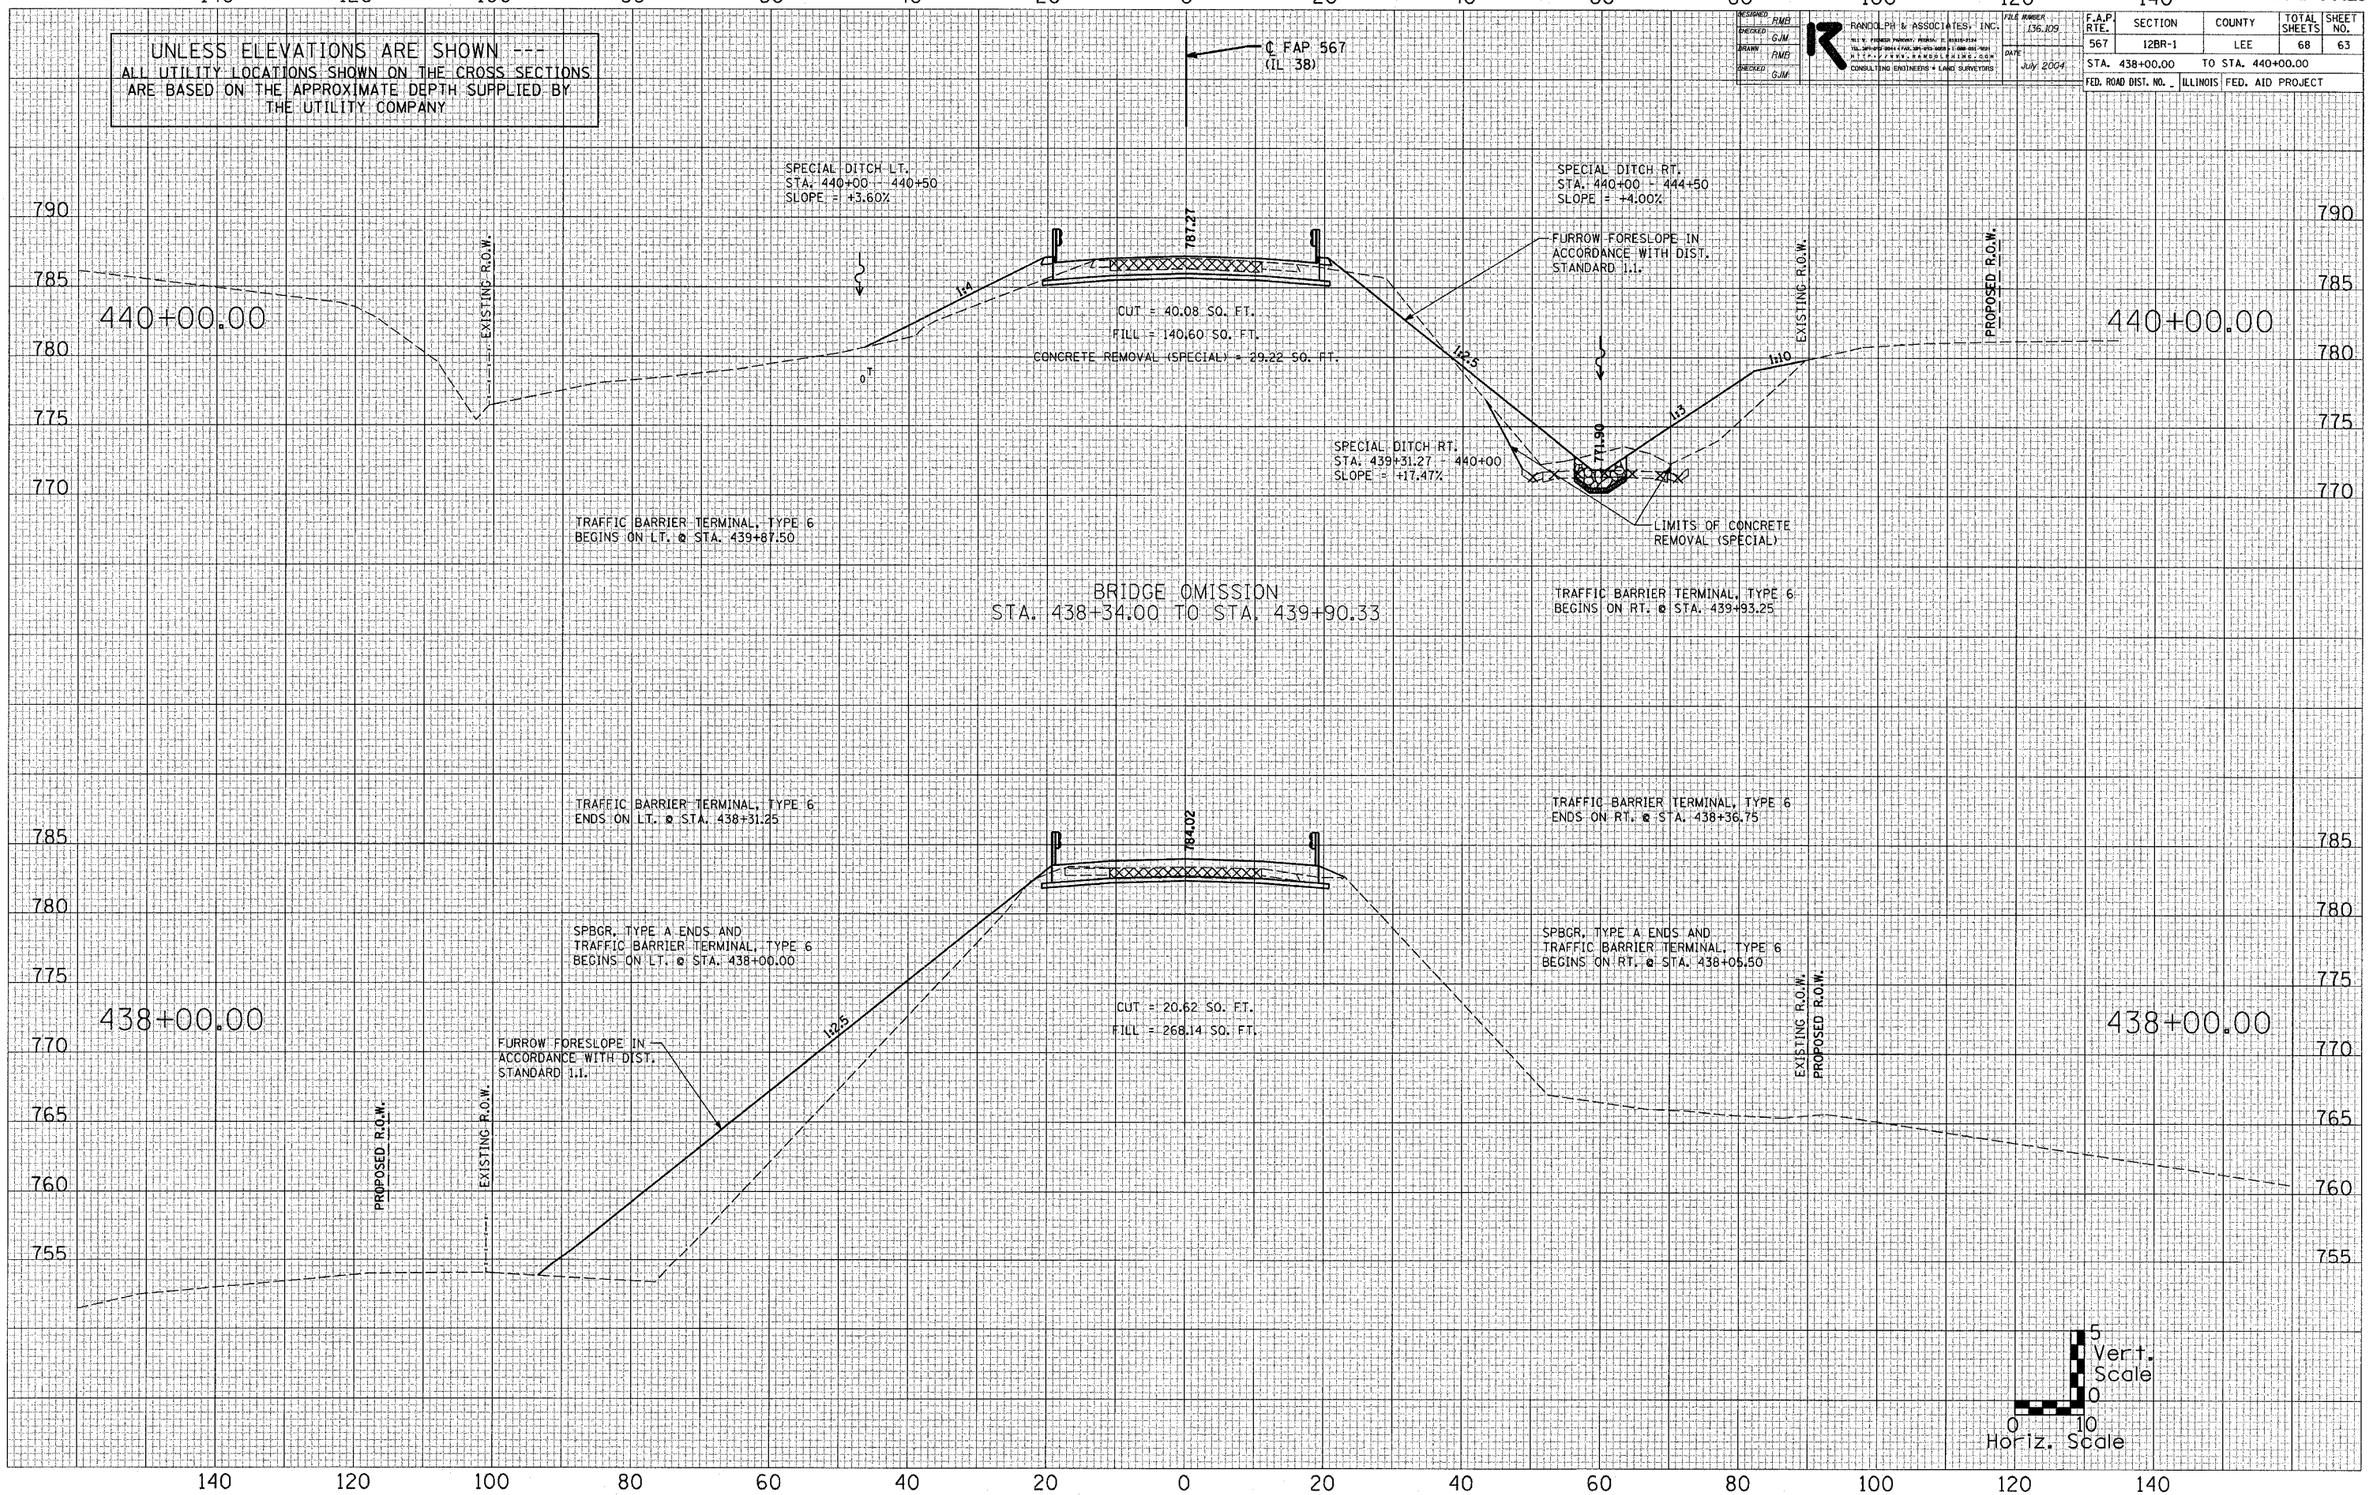

FINAL SURVEY | NOTE BOOK NO. | SURVEYED | PLOTTED | TEMPLATE | AREAS | AREAS CHECKED | BY | DATE

ORIGINAL SURVEY | NOTE BOOK NO. | SURVEYED | PLOTTED | TEMPLATE | AREAS | AREAS CHECKED | BY | DATE

ugbrwy66600n.dgn MAYFLOWER\DISTRICT 5\DESIGN\ROUTINE FILES\ 4/27/2004 8:23:26 AM