CONTRACT # 64425

F.A.P. RTE.	SECTION	COUNTY	TOTAL SHEETS	SHEET NO.
567	12BR-1	LEE	68	66
STA. 443+50.00		TO STA. 444+31.35		
FED. ROAD DIST. NO. _	ILLINOIS	FED. AID PROJECT		

DESIGNED RMB
CHECKED GJM
DRAWN RMB
CHECKED GJM

RANDOLPH & ASSOCIATES, INC.
711 W. PIONEER PARKWAY PEORIA, IL 61615-2124
PH. 309-693-8044 • FAX 309-693-9020 1-800-351-9021
WWW.RANDASSOCIATES.COM
CONSULTING ENGINEERS • LAND SURVEYORS

FILE NAMER 136.109
DATE July 2004

UNLESS ELEVATIONS ARE SHOWN ---
ALL UTILITY LOCATIONS SHOWN ON THE CROSS SECTIONS ARE BASED ON THE APPROXIMATE DEPTH SUPPLIED BY THE UTILITY COMPANY

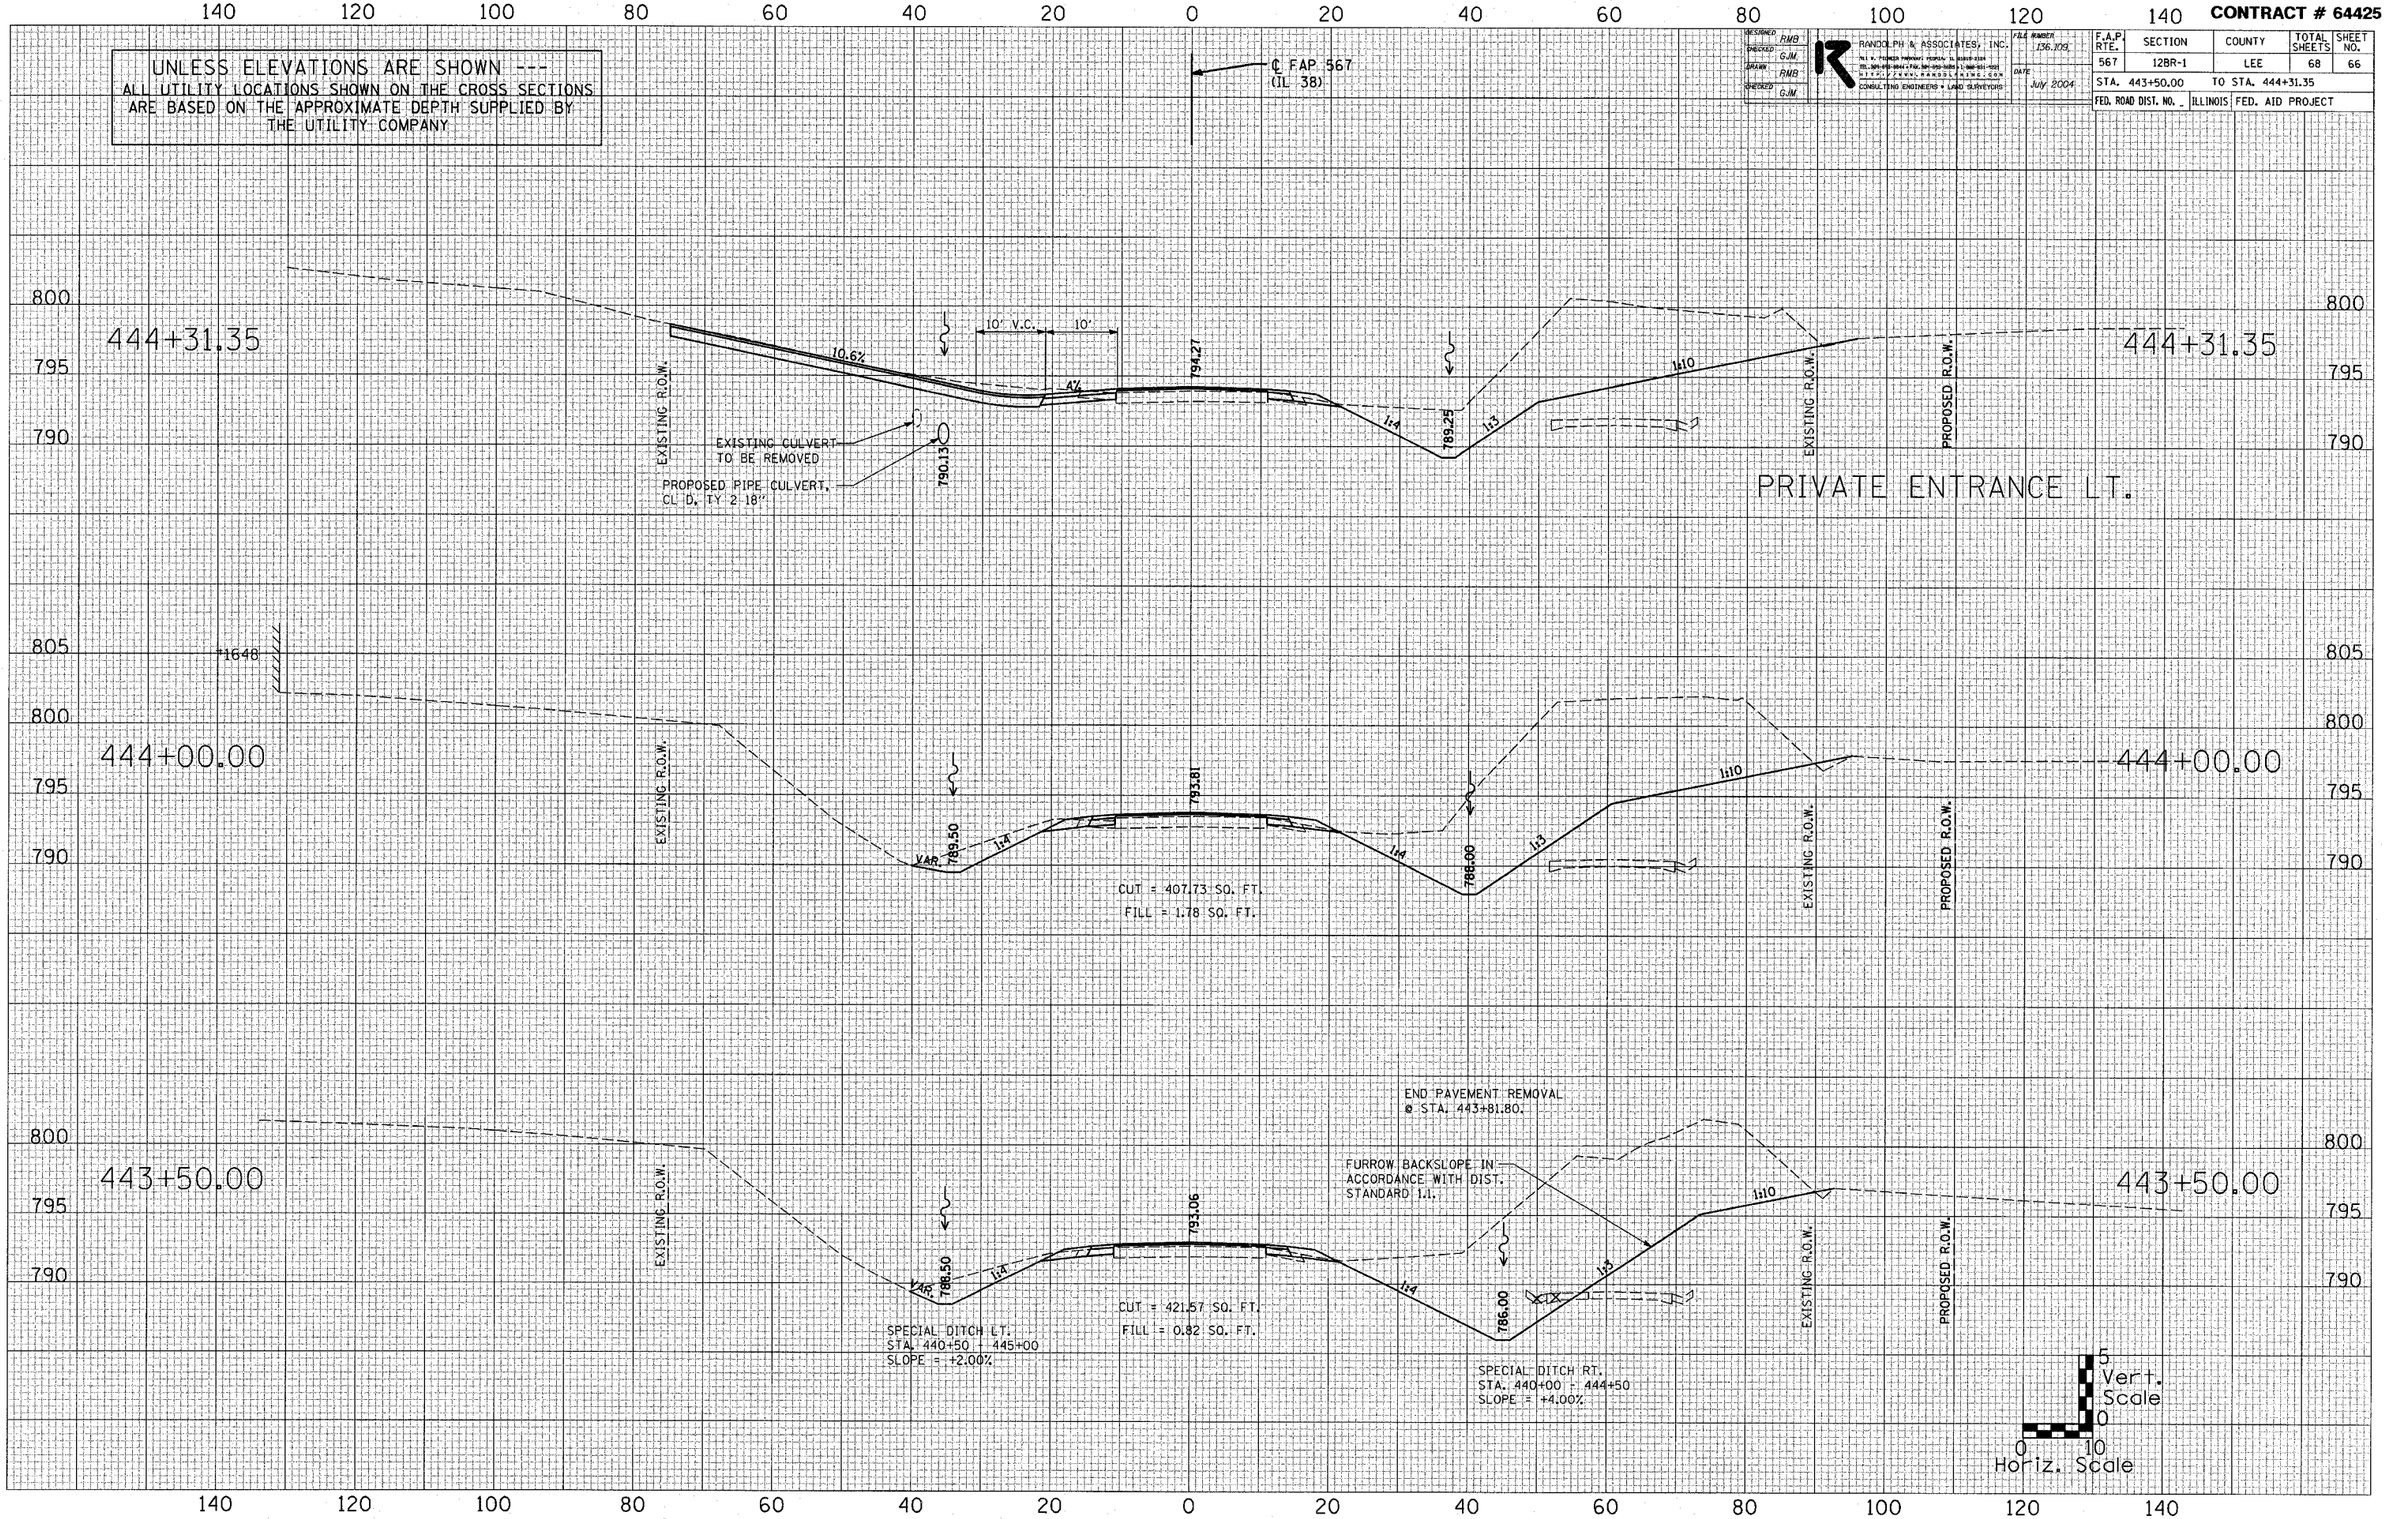

FINAL SURVEY — NOTE BOOK NO. — SURVEYED / PLOTTED / TEMPLATE / AREAS / AREAS CHECKED — BY — DATE

ORIGINAL SURVEY — NOTE BOOK NO. — SURVEYED / PLOTTED / TEMPLATE / AREAS / AREAS CHECKED — BY — DATE

V:\Projects\LEE\64425\Sheets\64425_11.pdf unknown 11/30/2004 4:09:13 PM