CONTRACT # 64425

F.A.P. RTE.	SECTION	COUNTY	TOTAL SHEETS	SHEET NO.
567	12BR-1	LEE	68	67
STA. 444+50.00	TO STA. 445+33.22			
FED. ROAD DIST. NO. _	ILLINOIS	FED. AID PROJECT		

DESIGNED RMB
CHECKED GJM
DRAWN RMB
CHECKED GJM

RANDOLPH & ASSOCIATES, INC.
411 W. PIONEER PARKWAY, PEORIA, IL 61615-3384
TEL: 309-690-0444 • FAX: 309-690-0059 • 1-800-801-0321
HTTP://WWW.RANDOLPHINC.COM
CONSULTING ENGINEERS • LAND SURVEYORS

FILE NUMBER 136.109
DATE July, 2004

UNLESS ELEVATIONS ARE SHOWN ---
ALL UTILITY LOCATIONS SHOWN ON THE CROSS SECTIONS ARE BASED ON THE APPROXIMATE DEPTH SUPPLIED BY THE UTILITY COMPANY

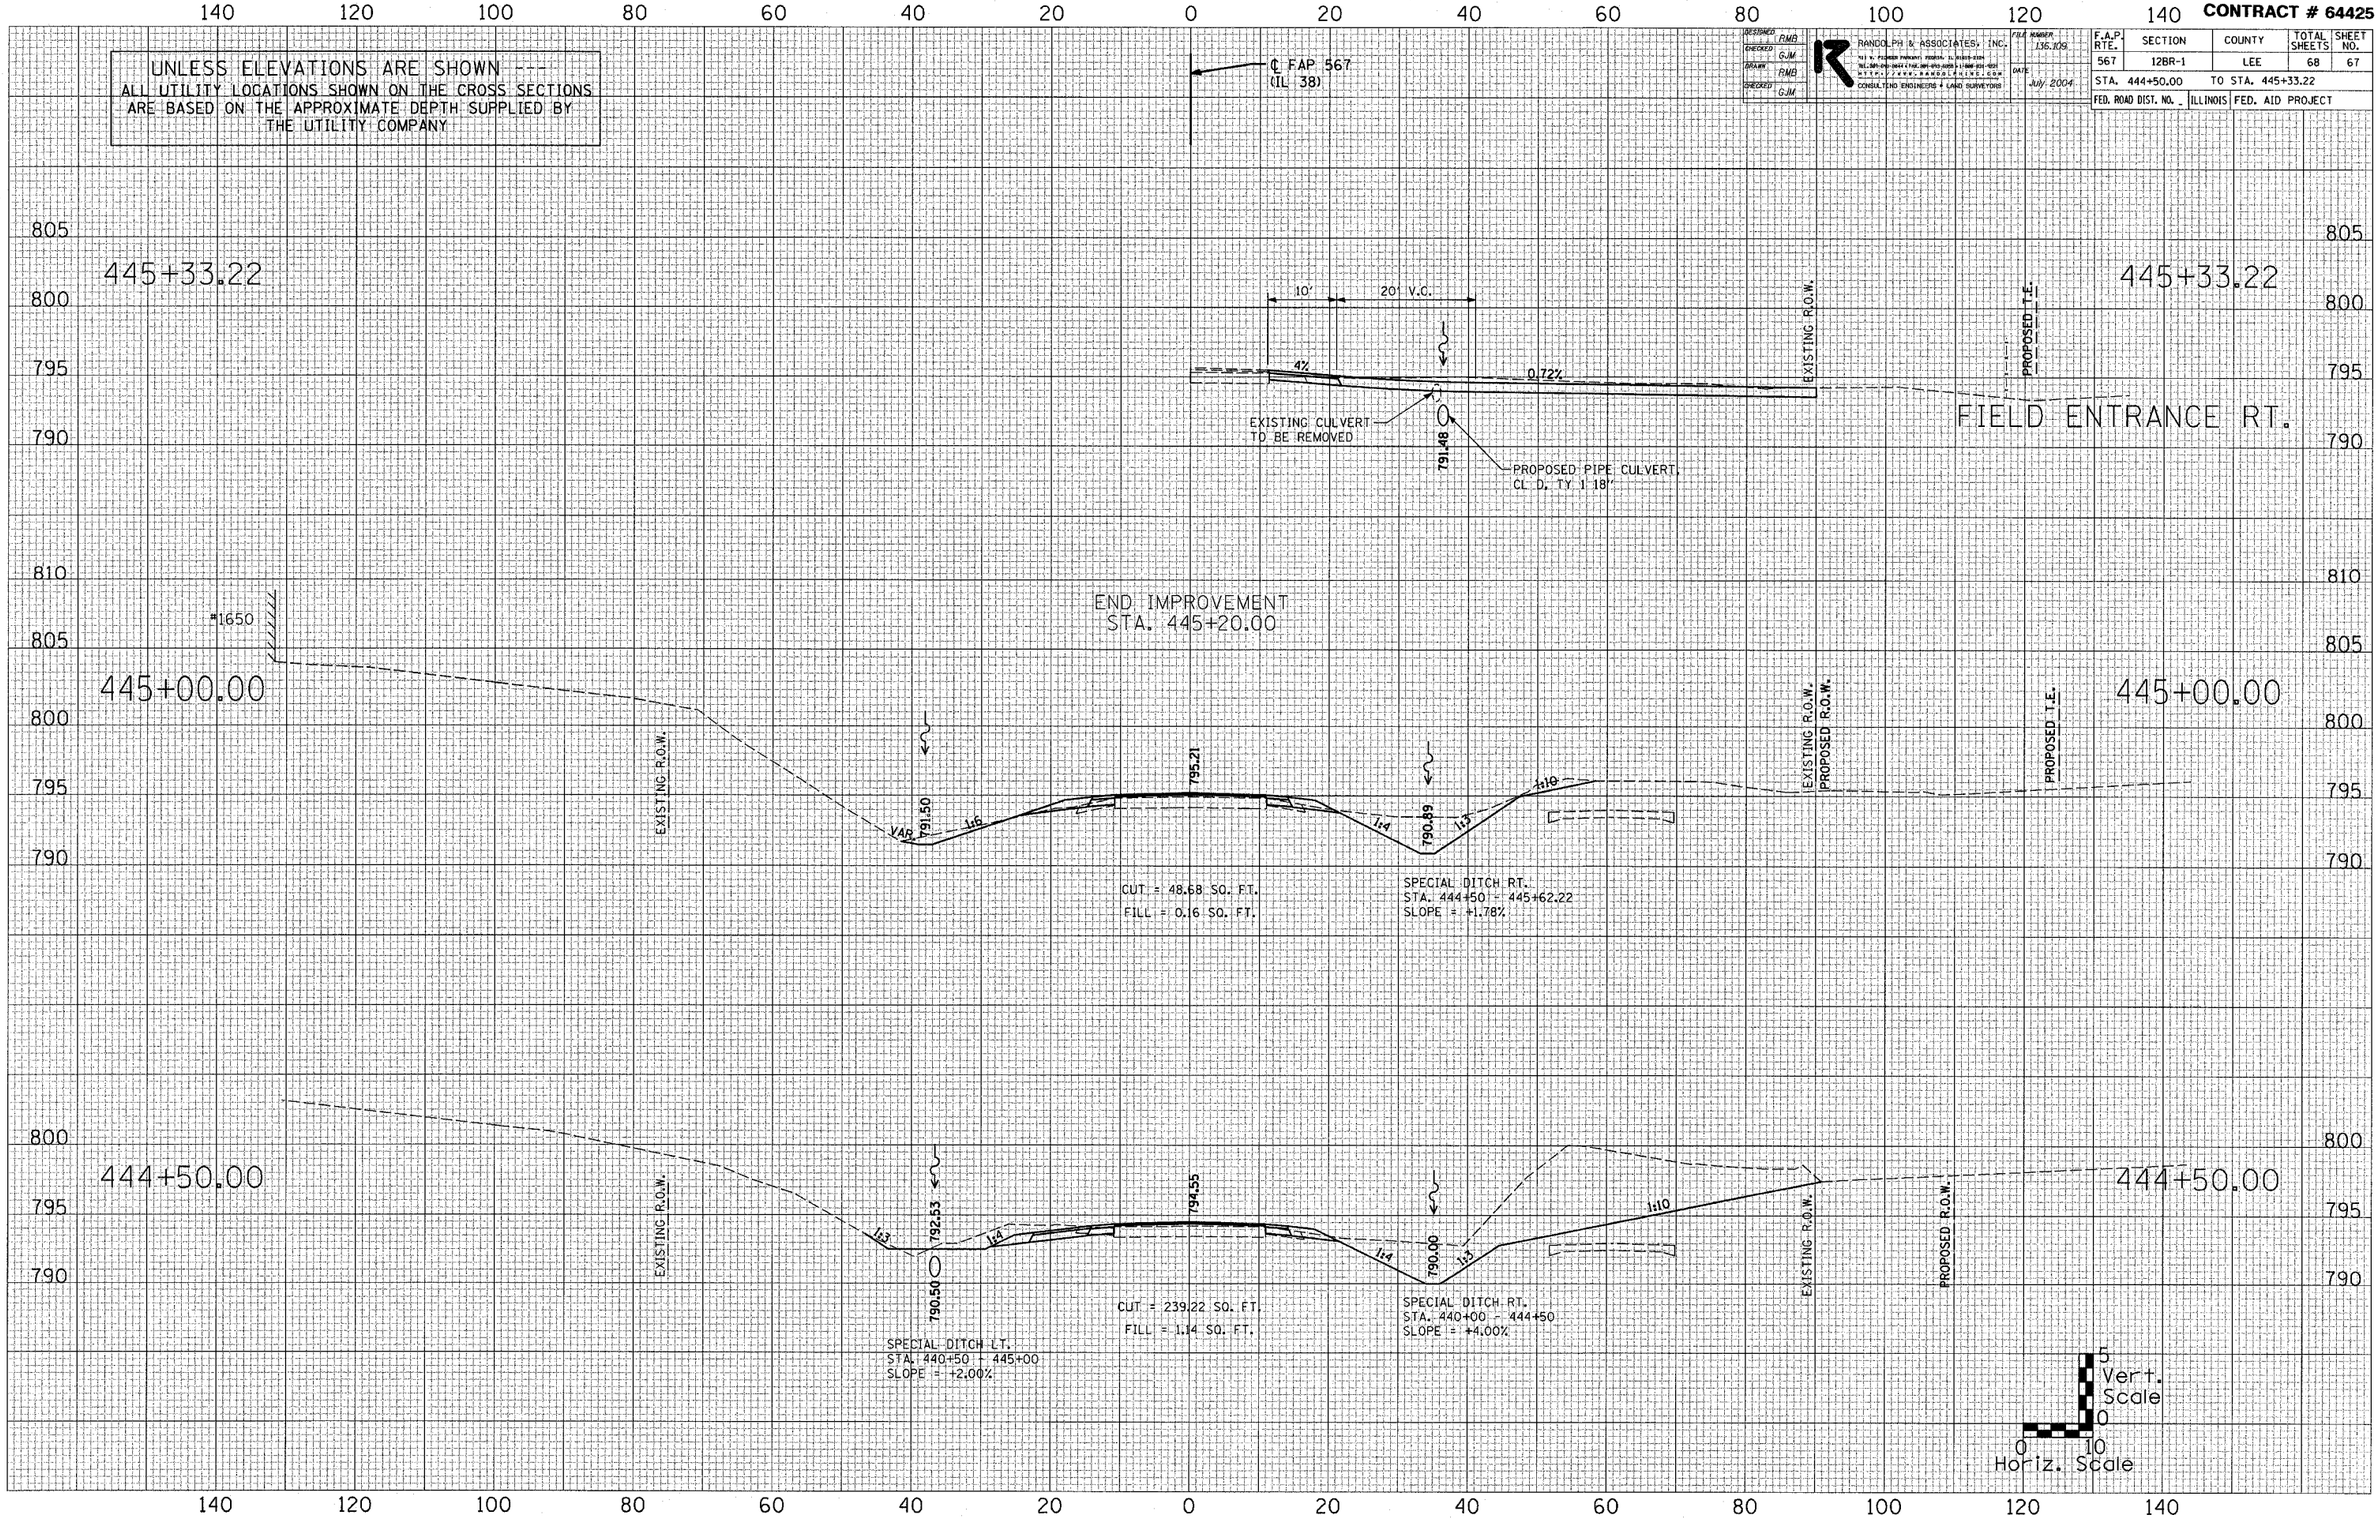

FINAL SURVEY	BY	DATE
SURVEYED		
PLOTTED		
TEMPLATE		
AREAS		
AREAS CHECKED		
NOTE BOOK		
NO.		

ORIGINAL SURVEY	BY	DATE
SURVEYED		
PLOTTED		
TEMPLATE		
AREAS		
AREAS CHECKED		
NOTE BOOK		
NO.		

idgn: 136109-567-12BR-1 pd unknown 11 MR/07/01/04 V:\projects\136109\