CONTRACT # 64425

F.A.P. RTE.	SECTION	COUNTY	TOTAL SHEETS	SHEET NO.
567	12BR-1	LEE	68	68

STA. 445+50.00 TO STA. 446+00.00

FED. ROAD DIST. NO. _ ILLINOIS FED. AID PROJECT

DESIGNED RMB
CHECKED GJM
DRAWN RMB
CHECKED GJM

RANDOLPH & ASSOCIATES, INC.
CONSULTING ENGINEERS & LAND SURVEYORS
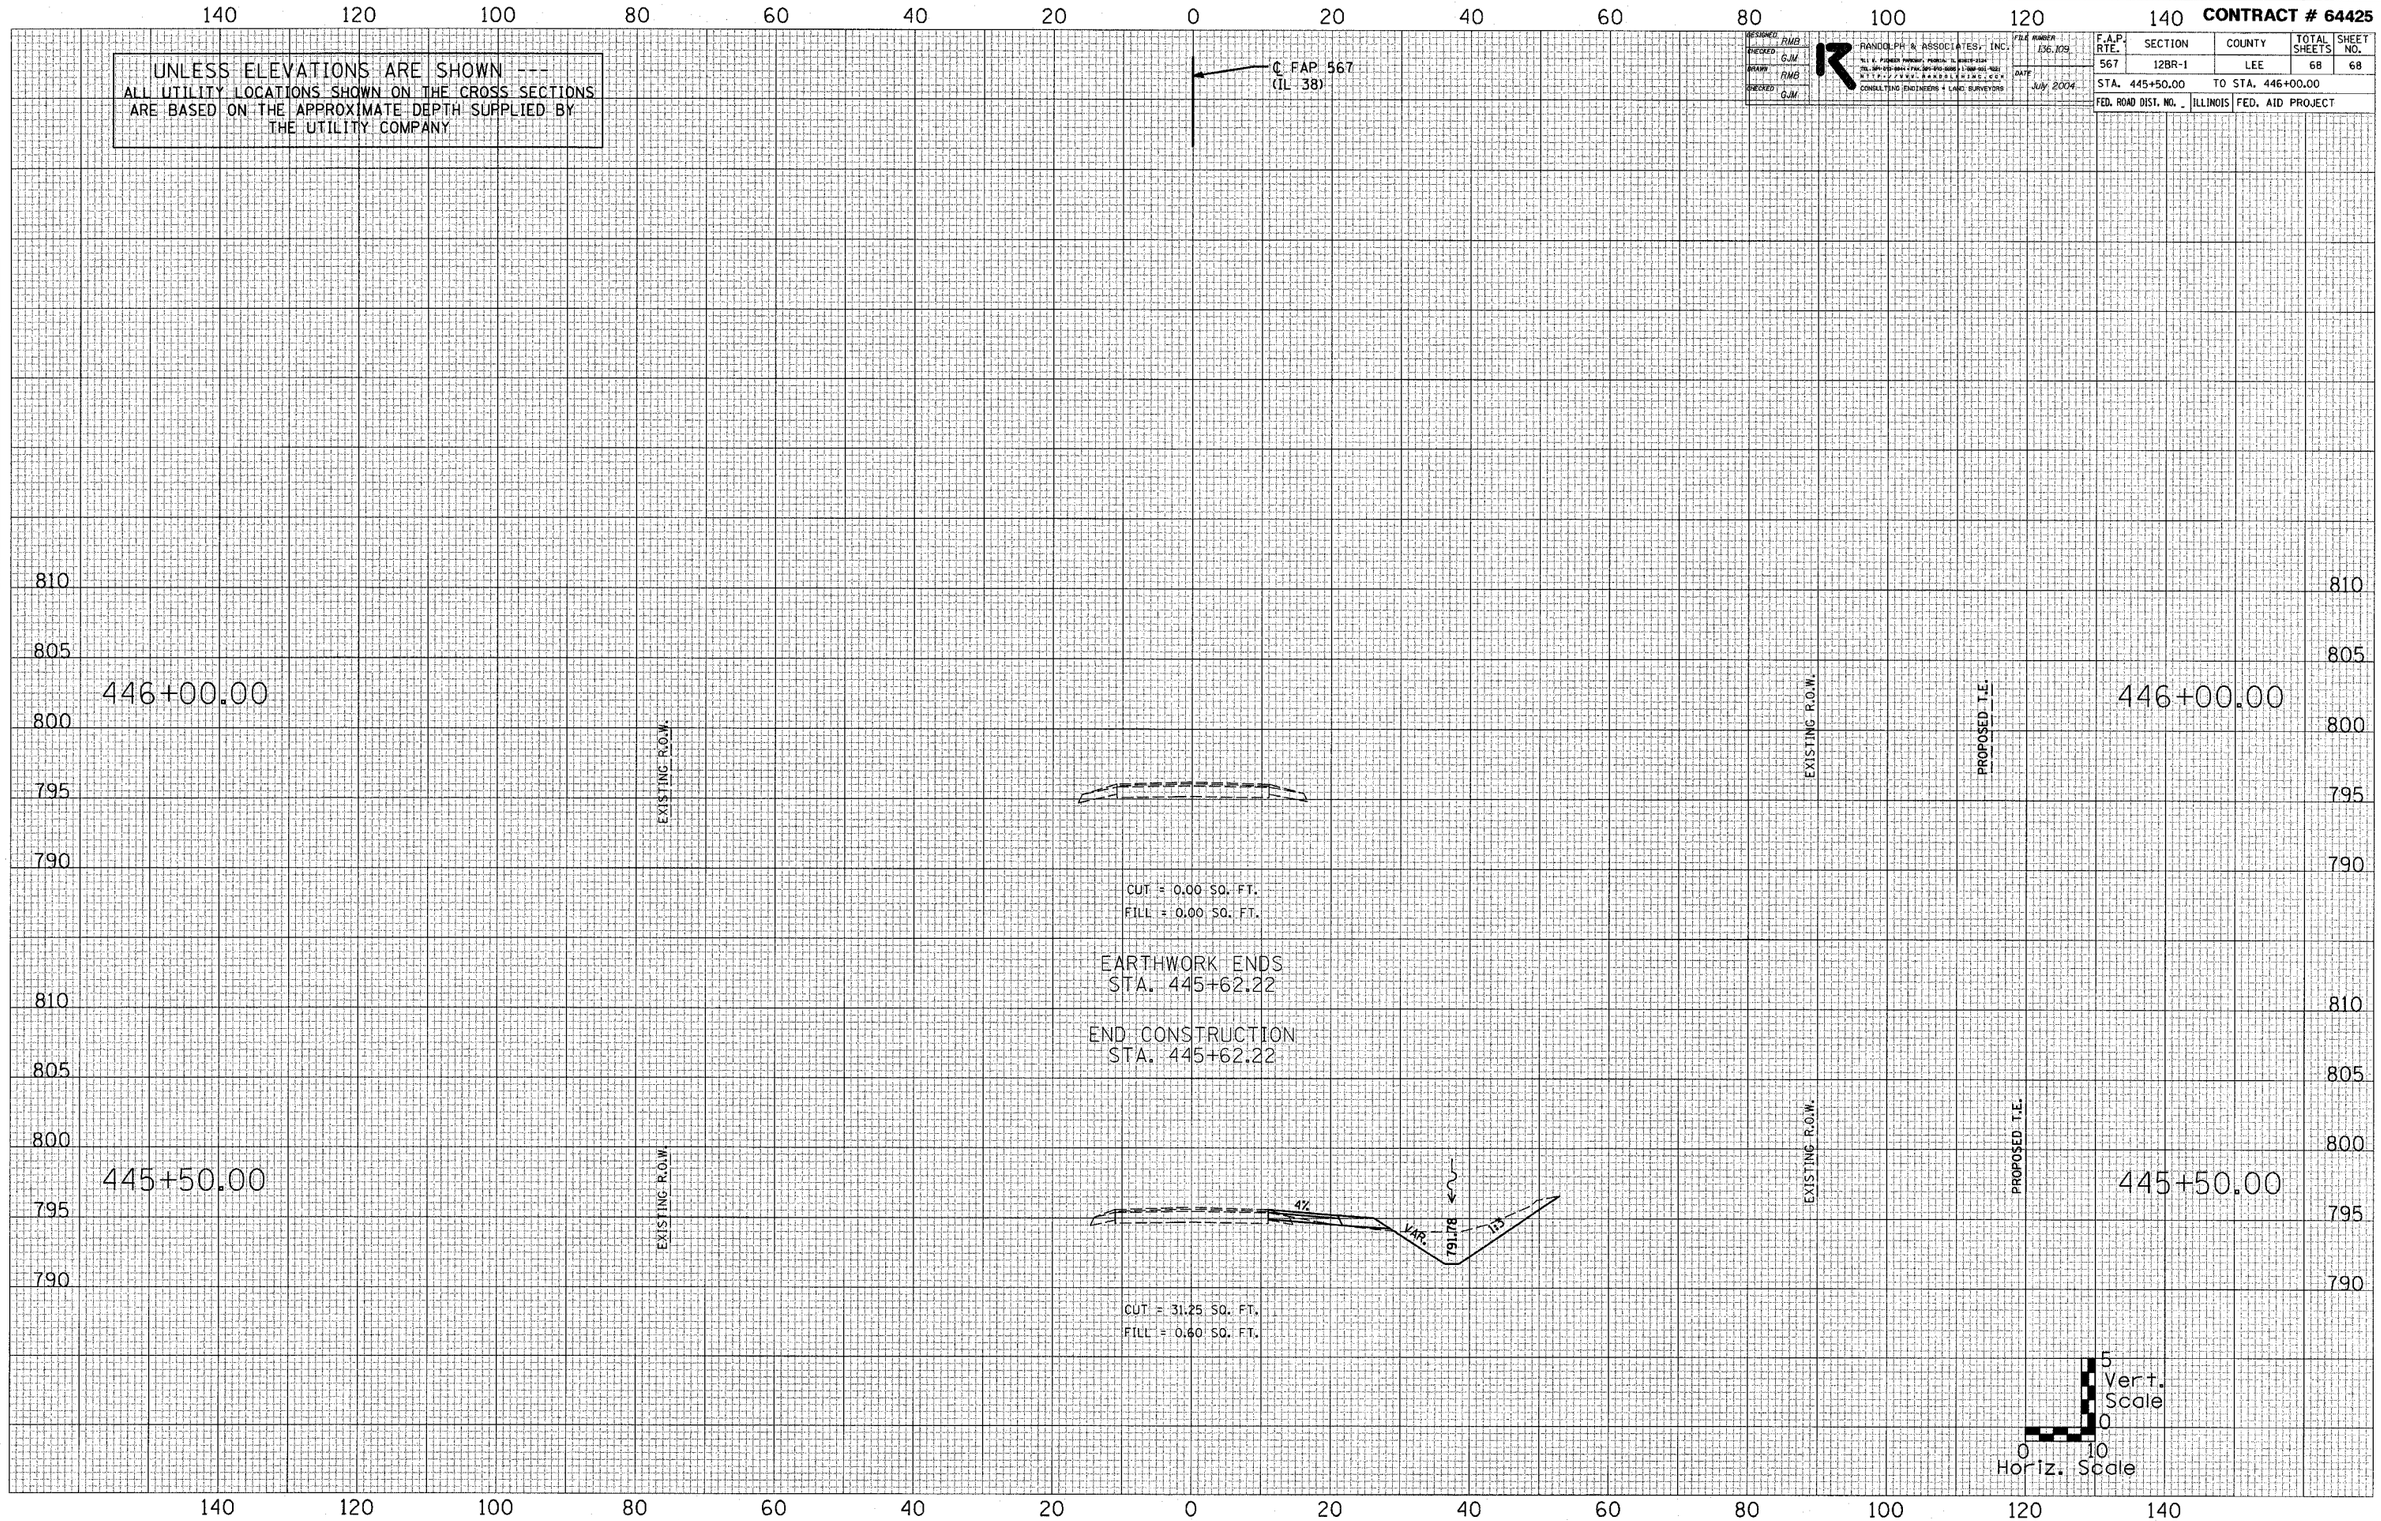
FILE NUMBER 136.109
DATE July 2004