CONTRACT NO. 64533

FAP RTE.	SECTION	COUNTY	TOTAL SHEETS	SHEET NO.
303	130-M	BOONE	114	24
STA.	TO STA.			
FED. ROAD DIST. NO.	ILLINOIS	FED. AID PROJECT		

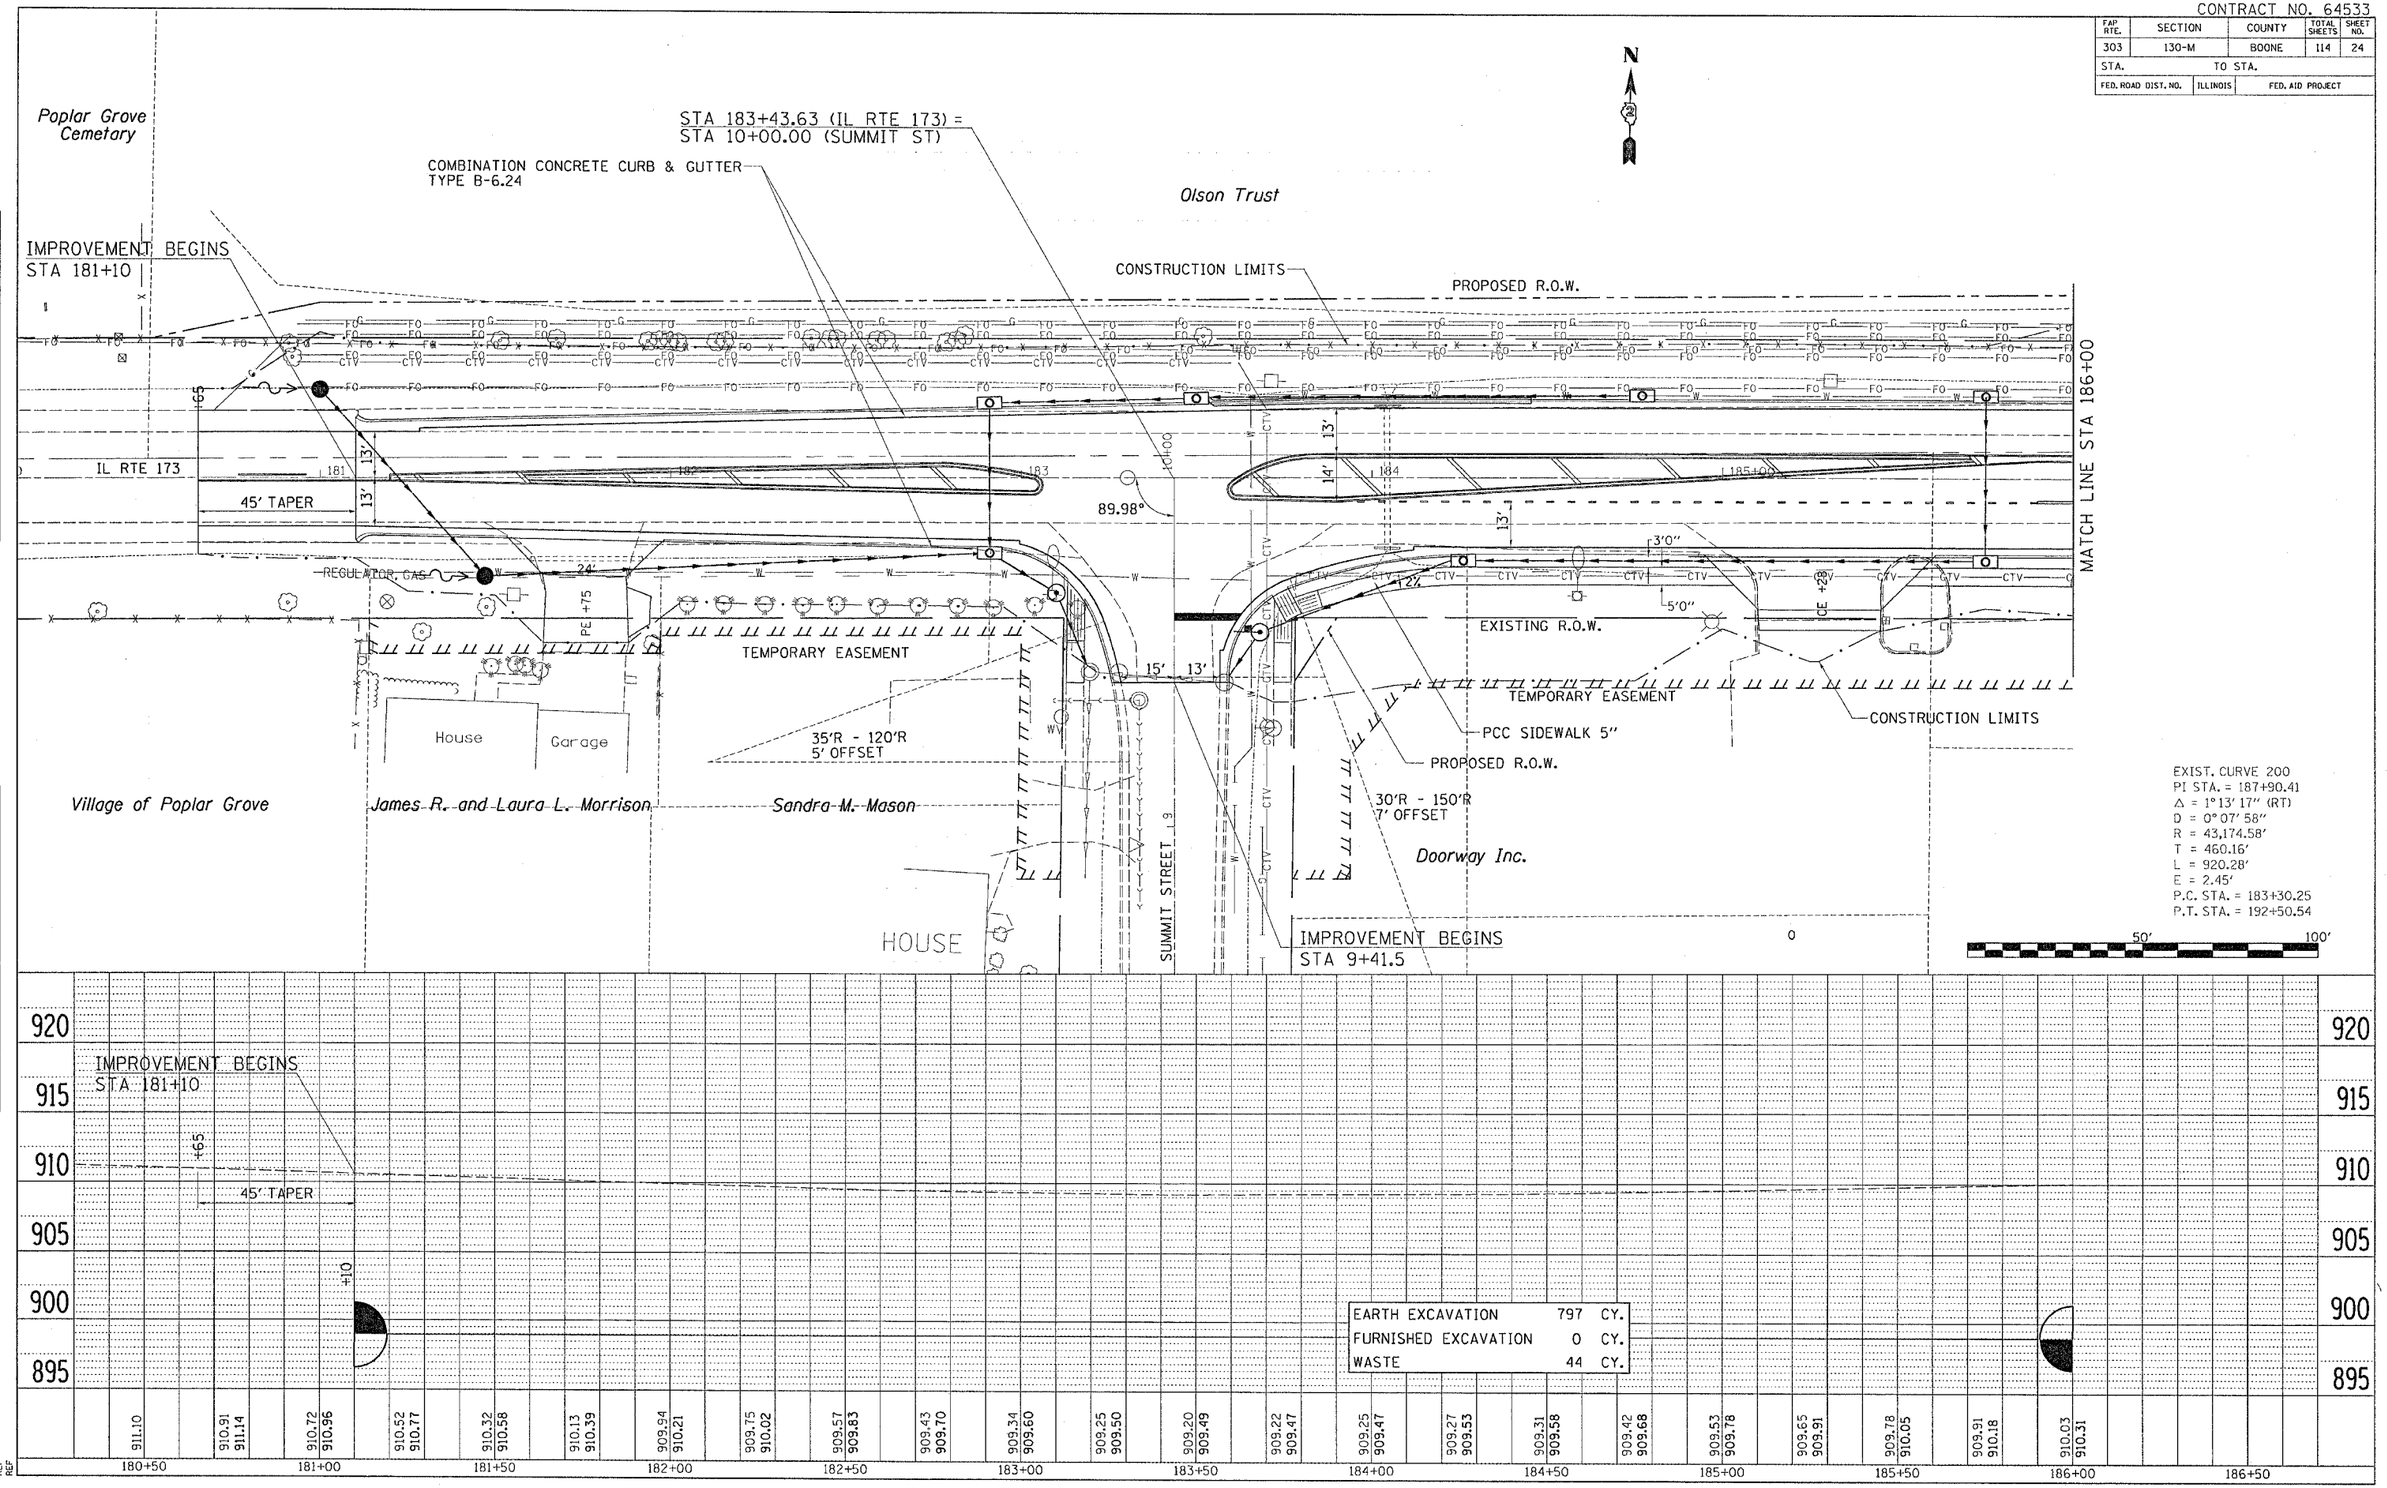

PLAN — SURVEYED / PLOTTED / ALIGNMENT CHECKED / GRADES CHECKED / BLUE TOP / B.M. NOTED / CLASS OF B.M. CHECKED / PLOT FILE NAME / NOTE BOOK NO. / DATE / 8"

PROFILE — SURVEYED / PLOTTED / GRADES CHECKED / B.M. NOTED / CLASS OF B.M. CHECKED / NOTE BOOK NO. / BY / DATE

FILE NAME = $FILE$
USER NAME = $USER$
PLOT SCALE = $PLOTSCALE$
PLOT DATE = Mon Aug 23 13:15:39 2004
OPERATOR = EBENEZER - PROGRAM DEVELOPEMENT/PLANS
REF
REF
REF
REF
REF

IL RTE 173