CONTRACT NO. 64533

F.A.P. RTE.	SECTION	COUNTY	TOTAL SHEETS	SHEET NO.
303	180M	BOONE	114	30
STA. _____ TO STA. _____				
FED. ROAD DIST. NO.	ILLINOIS	FED. AID PROJECT		

NOTE:
THIS WORK TO BE DONE BY OTHERS

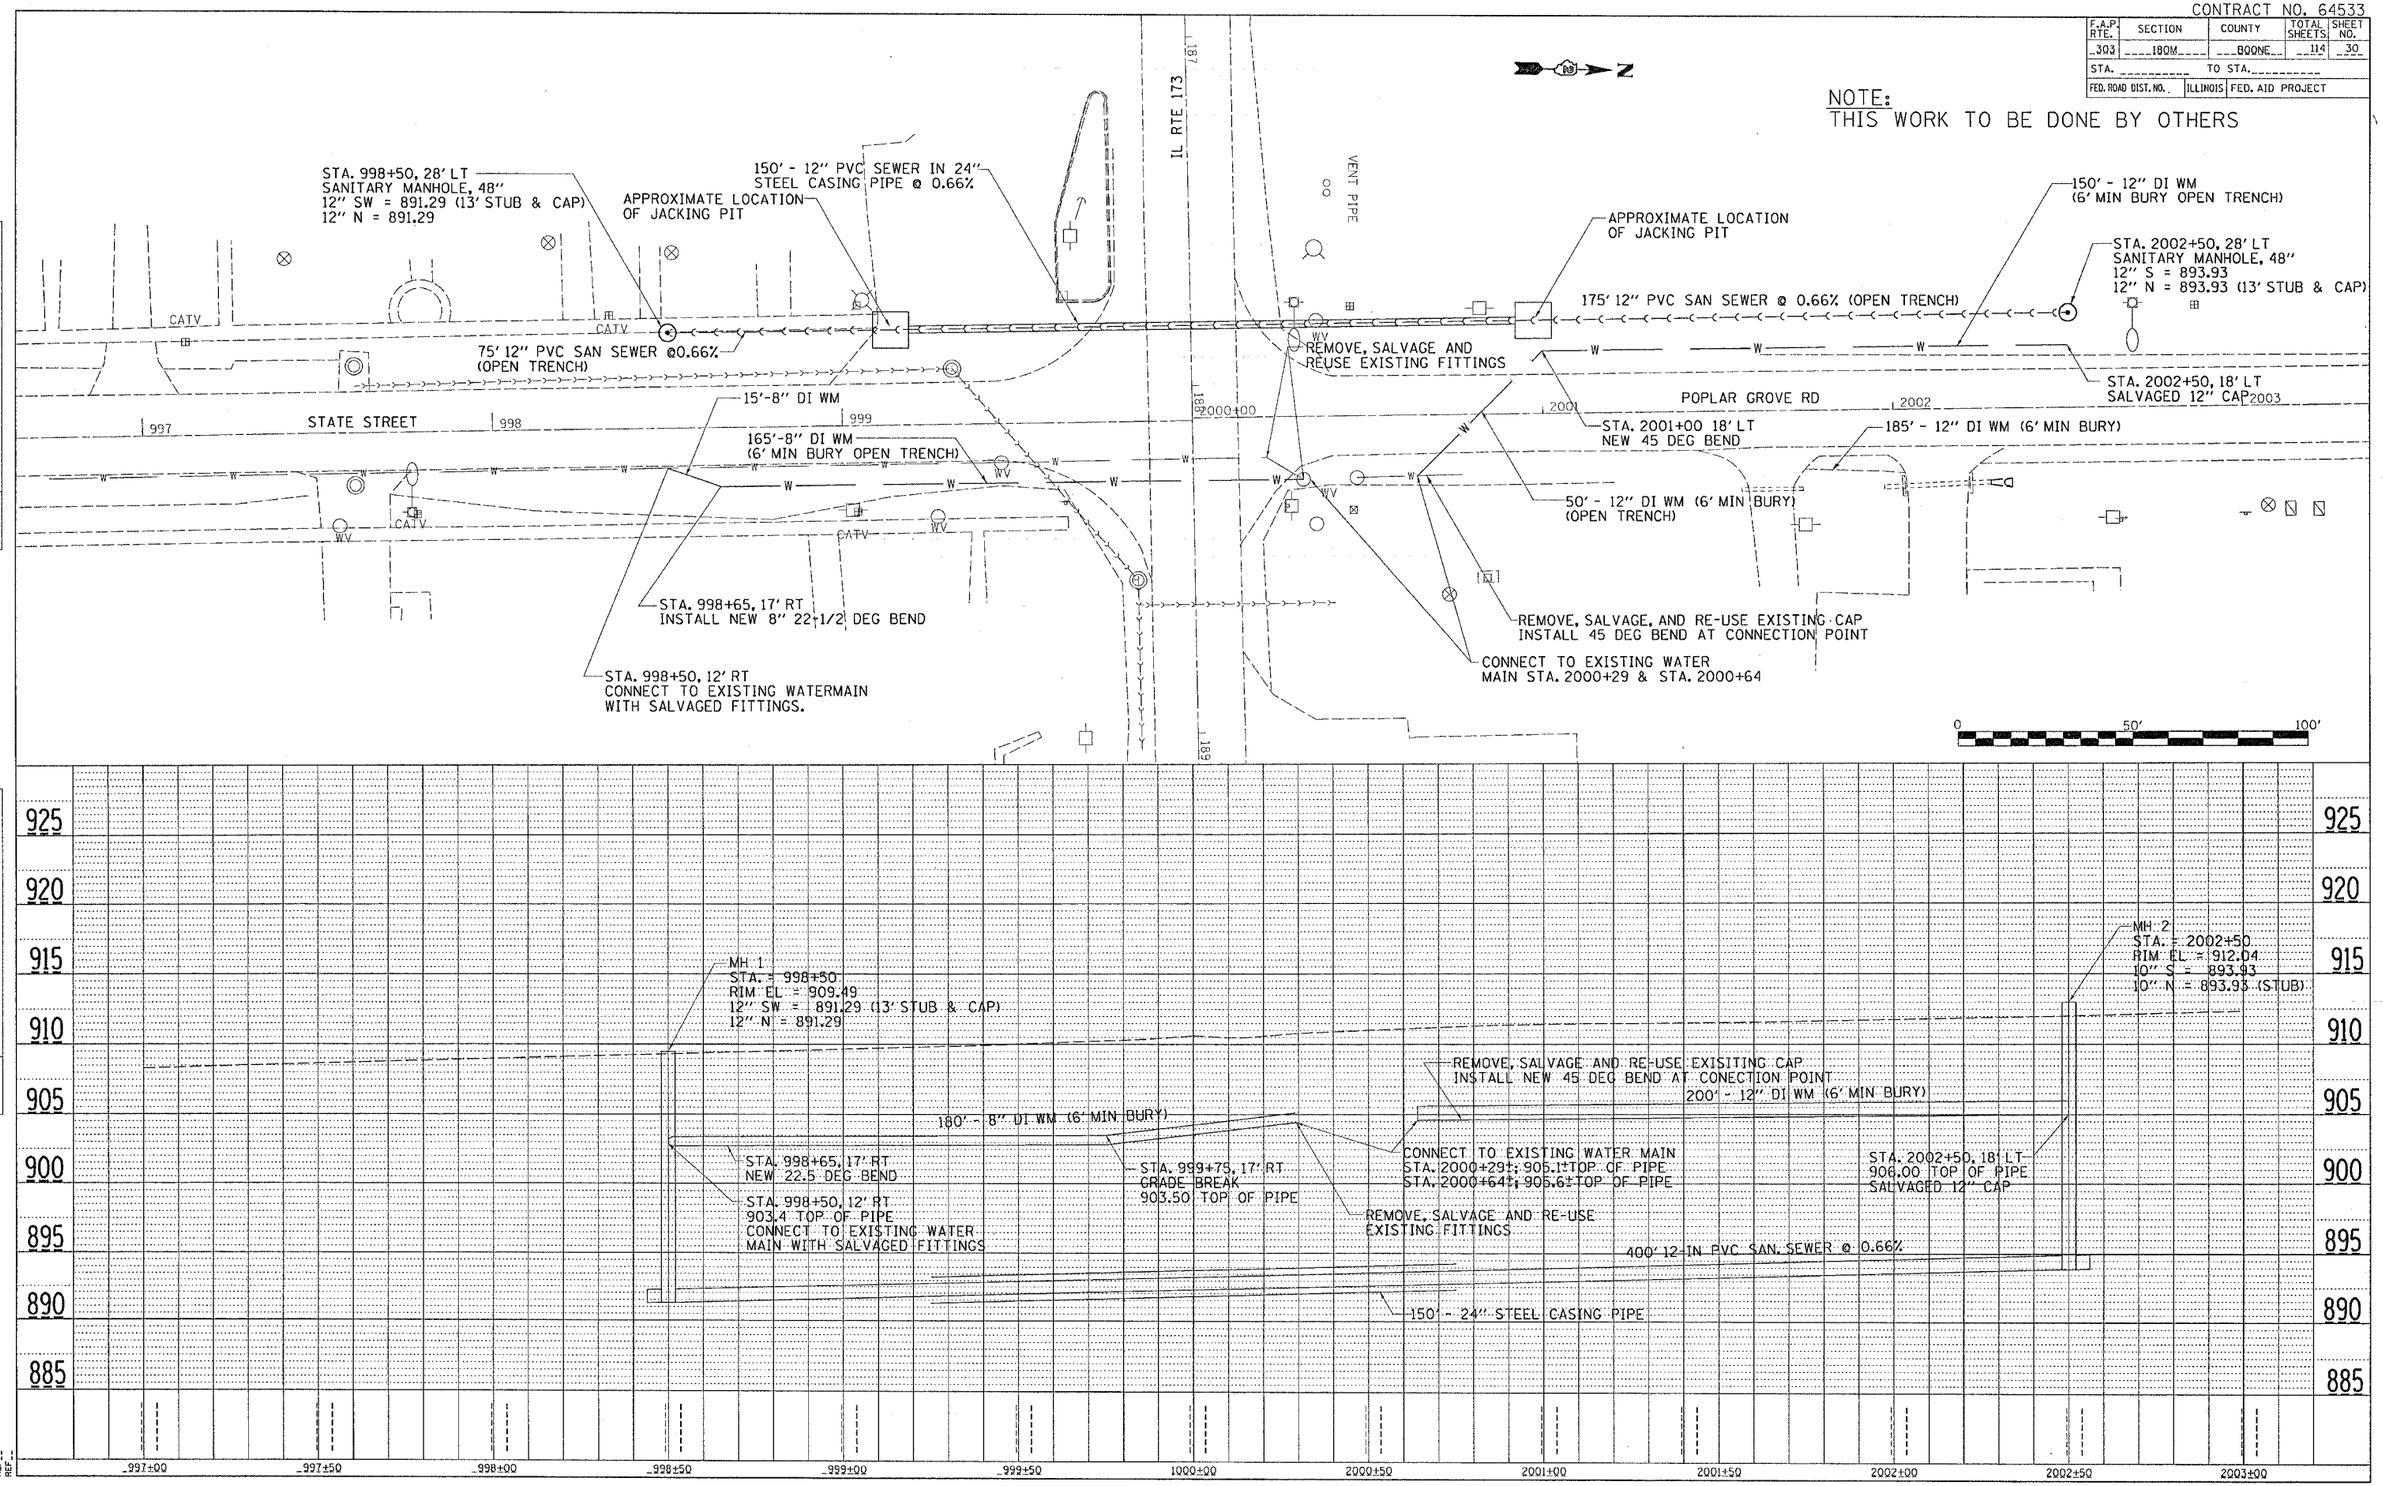

PLAN
SURVEYED
PLOTTED
ALIGNMENT CHECKED
R.O.W. CHECKED
CADD FILE NAME
NOTE BOOK NO.
DATE

PROFILE
SURVEYED
PLOTTED
GRADES CHECKED
R.S. NOTED
STRUCTURE NOTATNS CHKD
NOTE BOOK NO.
DATE

FILE NAME = $FILE$
LEVELS = $LEVELS$
PLOT SCALE = $$PLOTSCALE$
PLOT DATE = Mon Aug 23 13:26:18 2004
OPERATOR = EBENEZER - PROGRAM DEVELOPEMENT/PLANS
REF =
REF =
REF =
REF =

SANITARY & WATERMAIN DETAILS
"FOR INFORMATION ONLY"