CONTRACT NO. 64533

| F.A.P. RTE. | SECTION | COUNTY | TOTAL SHEETS | SHEET NO. |
|---|---|---|---|---|
| 303 | 130-M | BOONE | 114 | 33 |
| STA. | | TO STA. | | |
| FED. ROAD DIST. NO. | ILLINOIS | FED. AID PROJECT | | |

# ENTRANCE DETAILS

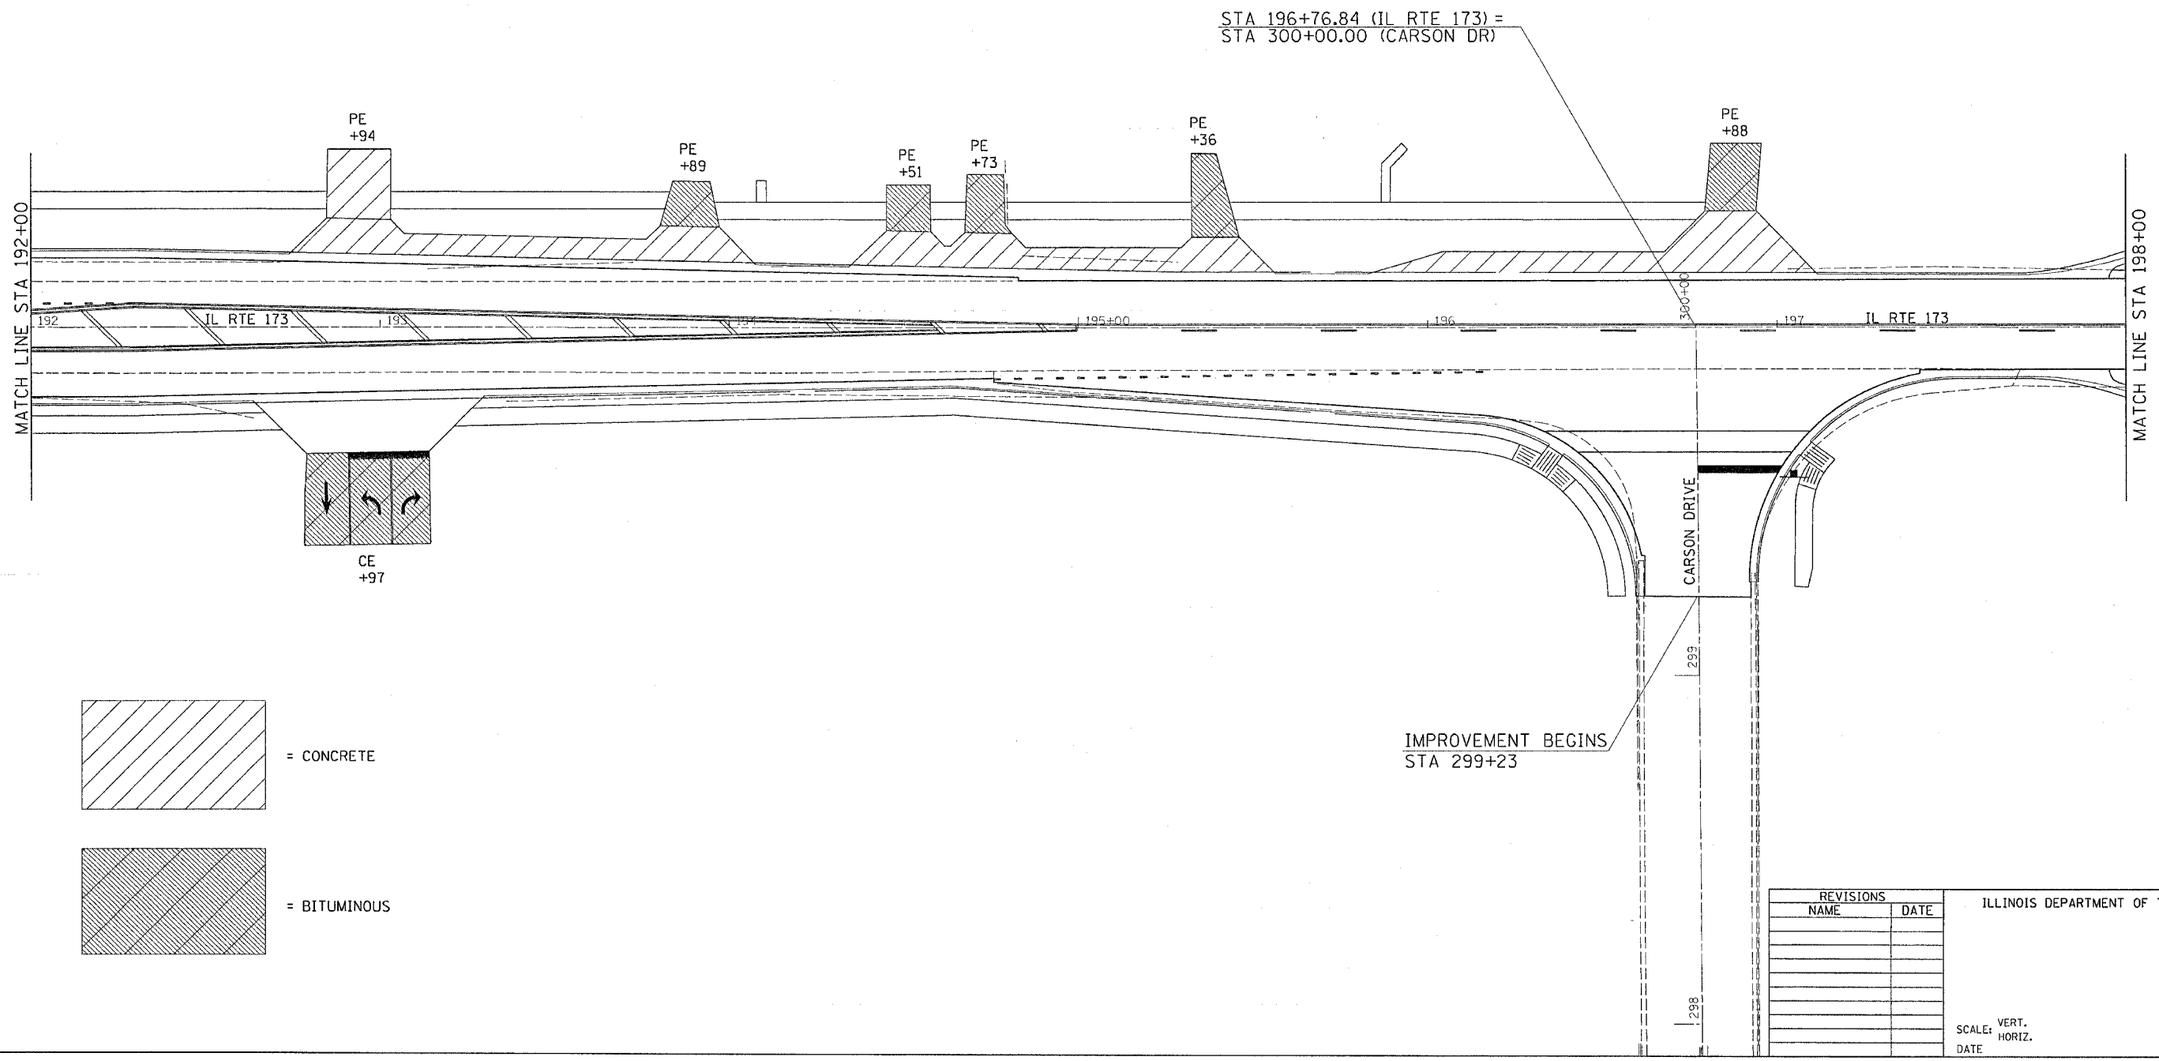


| REVISIONS NAME | DATE |
|---|---|
| | |

ILLINOIS DEPARTMENT OF TRANSPORTATION

SCALE: VERT. HORIZ.

DATE

DRAWN BY

CHECKED BY

FILE NAME = $FILE$
LEVELS = $LEVELS$
PLOT SCALE = $PLOTSCALE$
PLOT DATE = Mon Mar 13 21:09 2004
OPERATOR = EBENEZER - PROGRAM DEVELOPMENT/PLANS
REF3
REF
REF
REF
REF

## ENTRANCE DETAILS IL ROUTE 173