CONTRACT NO. 64533

F.A.P. RTE.	SECTION	COUNTY	TOTAL SHEETS	SHEET NO.
303	130-M	BOONE	114	39
STA.		TO STA.		
FED. ROAD DIST. NO.	ILLINOIS	FED. AID PROJECT		

REMOVAL DETAILS

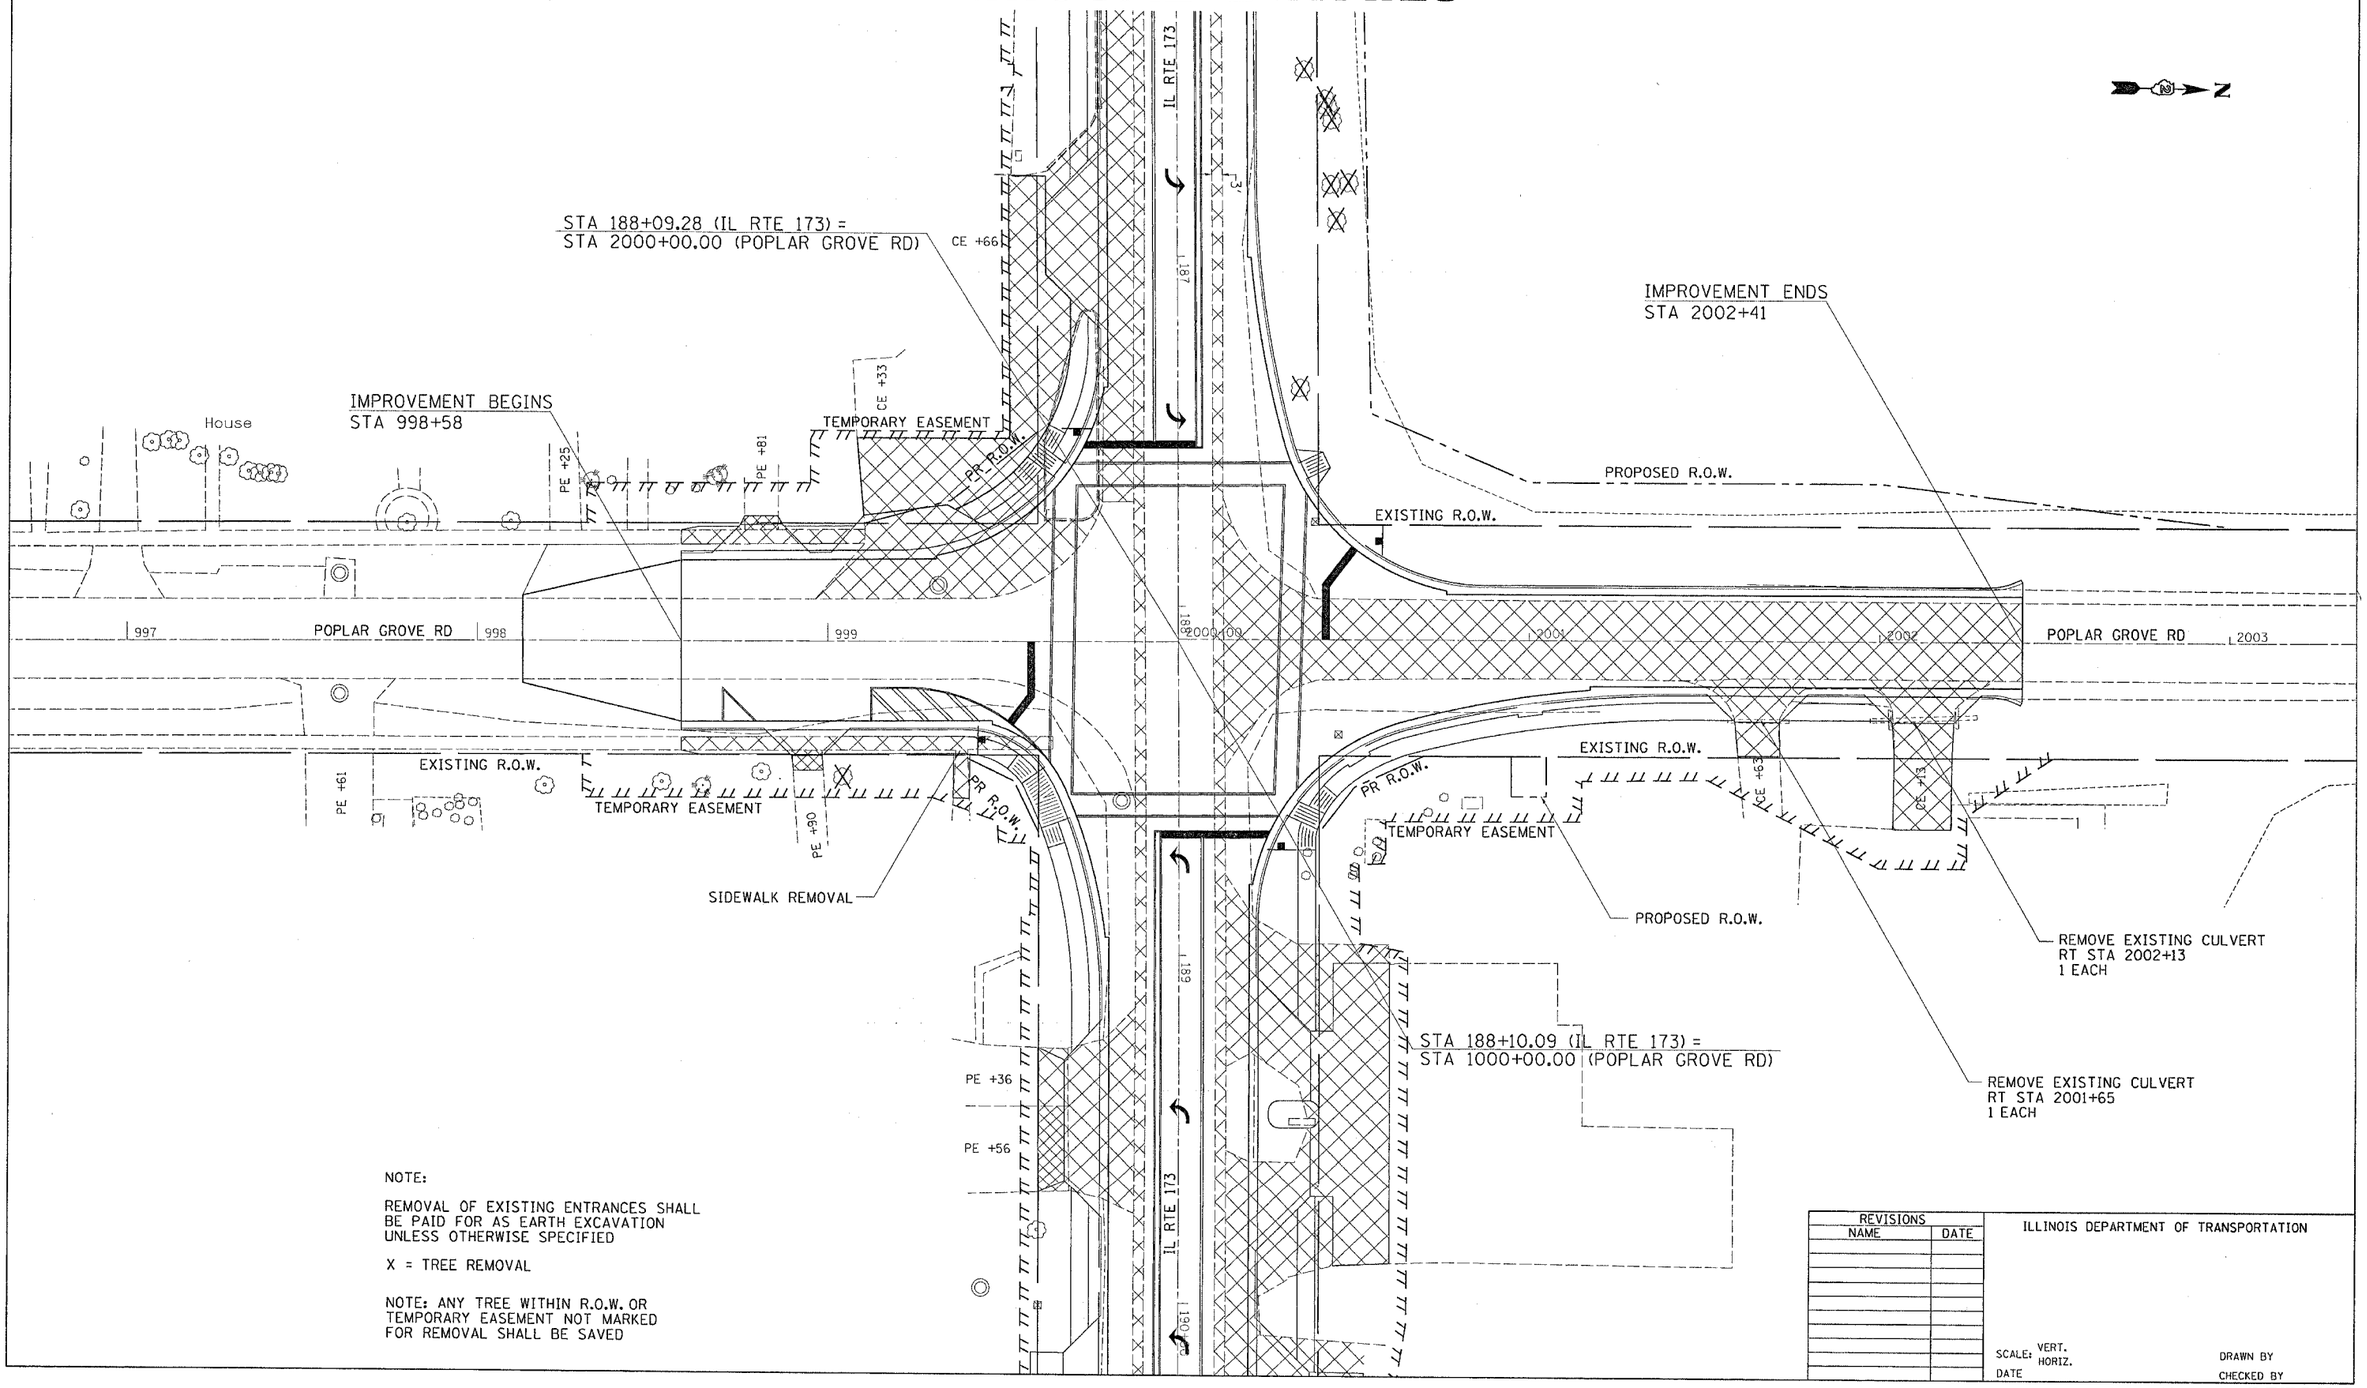

NOTE:

REMOVAL OF EXISTING ENTRANCES SHALL BE PAID FOR AS EARTH EXCAVATION UNLESS OTHERWISE SPECIFIED

X = TREE REMOVAL

NOTE: ANY TREE WITHIN R.O.W. OR TEMPORARY EASEMENT NOT MARKED FOR REMOVAL SHALL BE SAVED

REVISIONS	
NAME	DATE

ILLINOIS DEPARTMENT OF TRANSPORTATION

SCALE: VERT. HORIZ.

DATE

DRAWN BY

CHECKED BY

REMOVAL DETAILS