CONTRACT NO. 64533

FAP RTE.	SECTION	COUNTY	TOTAL SHEETS	SHEET NO.
303	130-M	BOONE	114	46
STA.		TO STA.		
FED. ROAD DIST. NO.	ILLINOIS	FED. AID PROJECT		

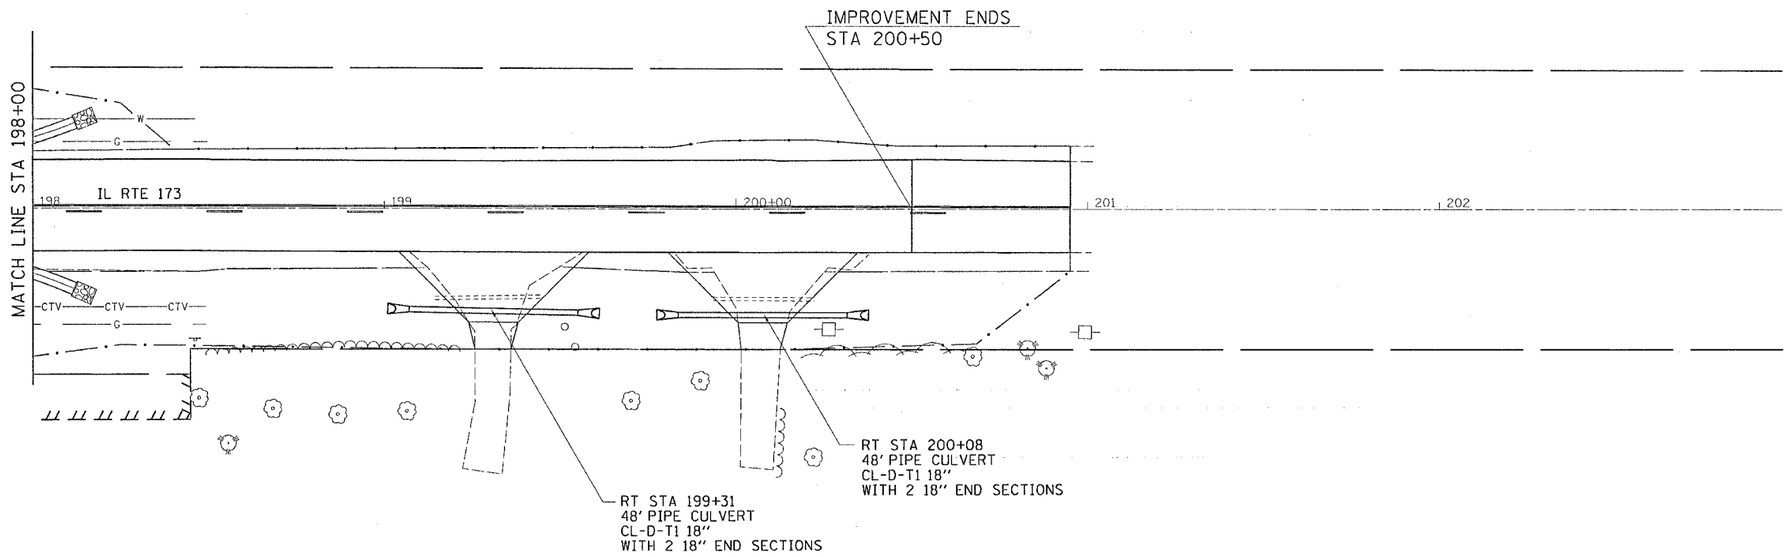

0 50' 100'

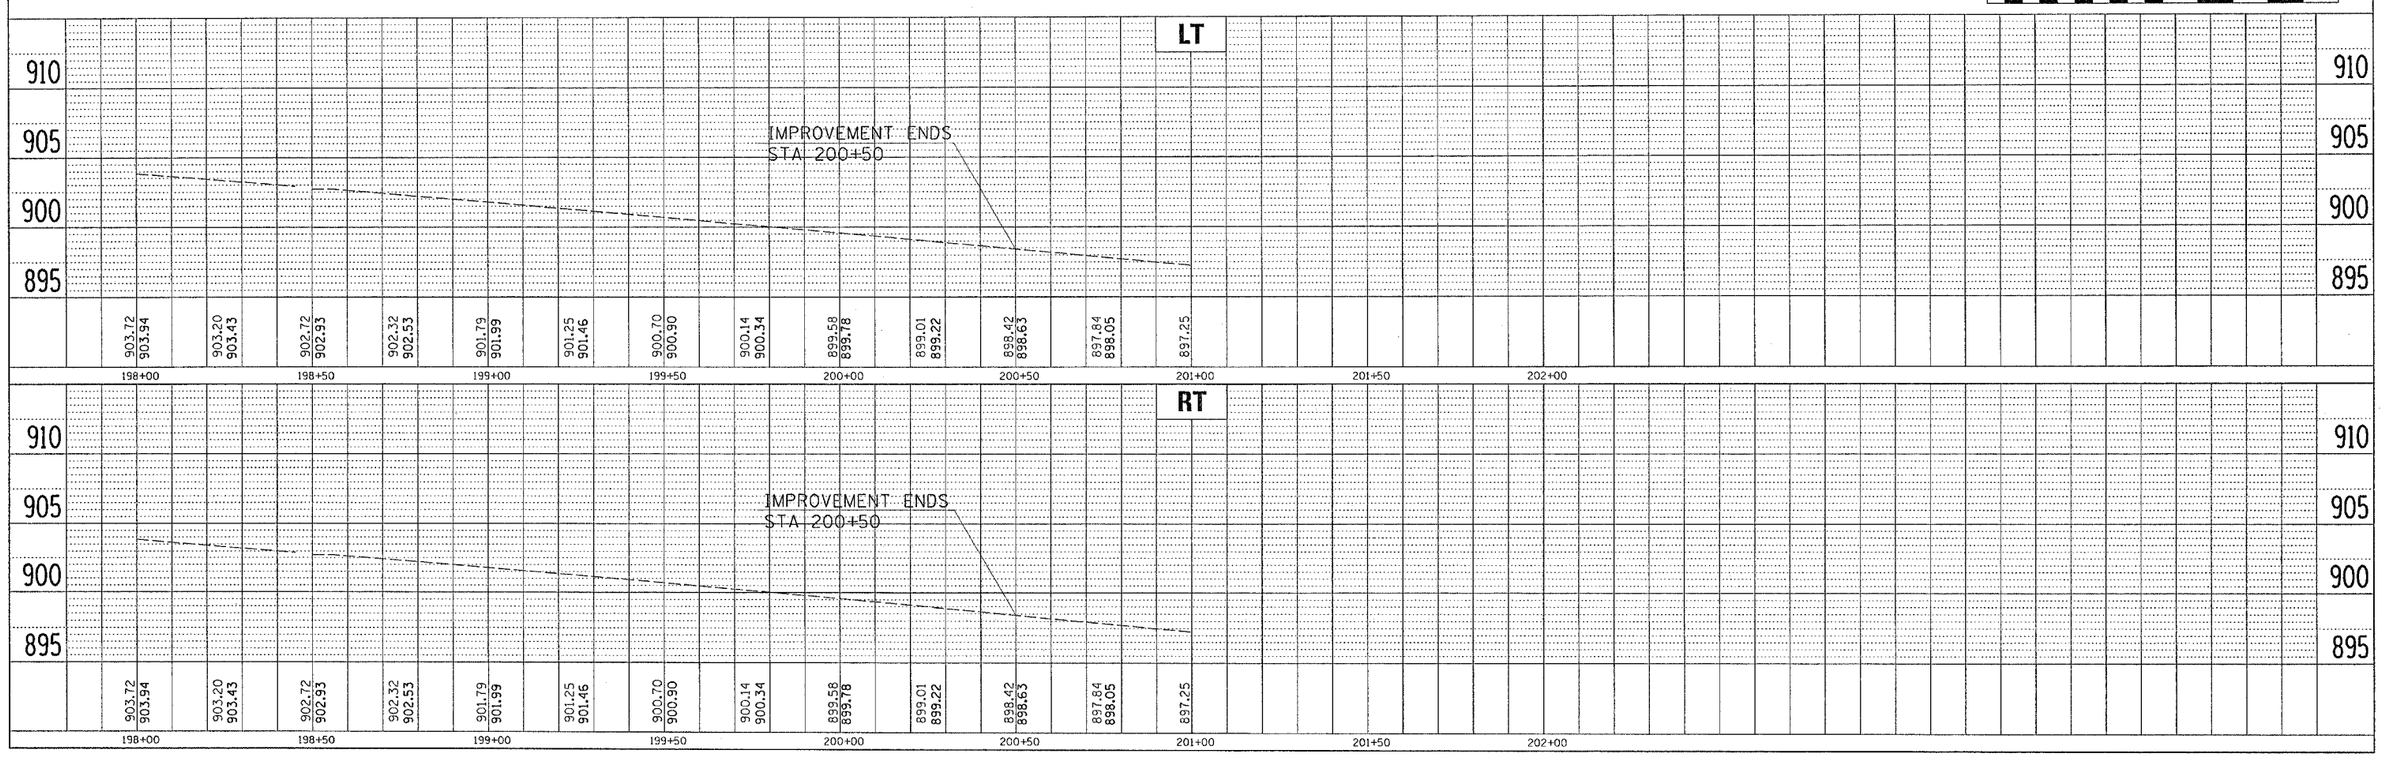

PLAN
SURVEYED
PLOTTED
ALIGNMENT CHECKED
TOTAL STATIONS CHECKED
CADD FILE NAME
NOTE BOOK
NO.
BY
DATE

PROFILE
SURVEYED
PLOTTED
GRADES CHECKED
STRUCTURE NO(S)/LTNS CH'KD
NOTE BOOK
NO.
BY
DATE

DATE-TIME
CON-SPEC
*REF
*REF
*REF
*REF
*REF

DRAINAGE DETAILS