CONTRACT NO. 64533

| F.A.P. RTE. | SECTION | COUNTY | TOTAL SHEETS | SHEET NO. |
|---|---|---|---|---|
| 303 | 130-M | BOONE | 114 | 50 |
| STA. | | TO STA. | | |
| FED. ROAD DIST. NO. | ILLINOIS | FED. AID PROJECT | | |

# STATION & OFFSET DETAILS

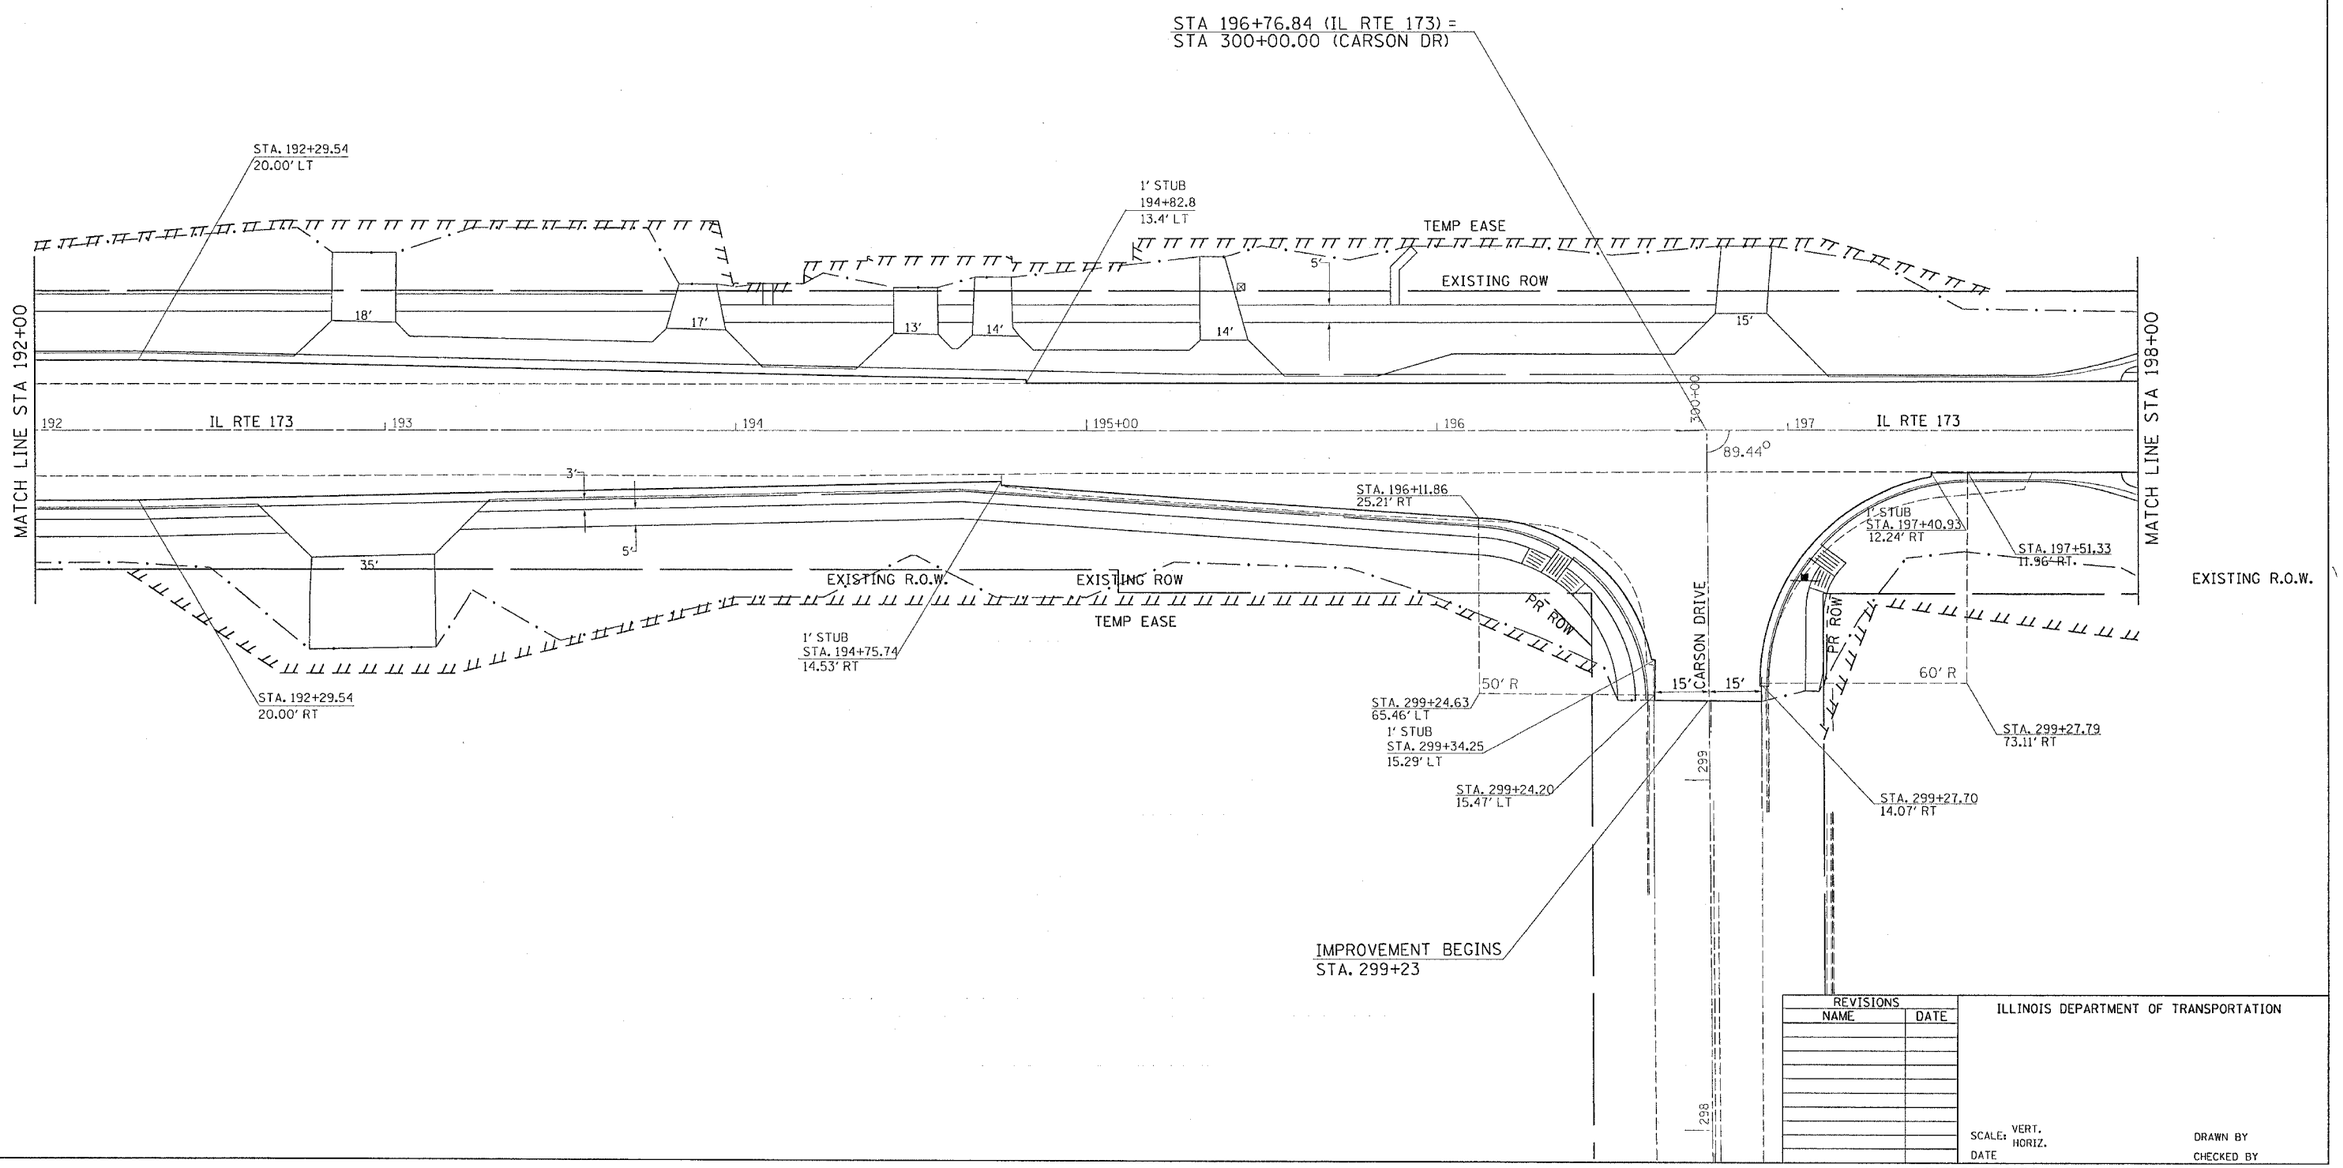


| REVISIONS | |
|---|---|
| NAME | DATE |

ILLINOIS DEPARTMENT OF TRANSPORTATION

SCALE: VERT. HORIZ.

DATE

DRAWN BY

CHECKED BY

FILE NAME = $FILE$
USERNAME = $USERNAME$
PLOT SCALE = $PLOTSCALE$
PLOT DATE = Mon Aug 23 14:44:09 2004
OPERATOR = EBENEZER - PROGRAM DEVELOPEMENT/PLANS
REF
REF
REF
REF

STATION & OFFSET DETAILS