CONTRACT NO. 64533

F.A.P. RTE.	SECTION	COUNTY	TOTAL SHEETS	SHEET NO.
303	130-M	BOONE	114	66
STA.		TO STA.		
FED. ROAD DIST. NO.	ILLINOIS	FED. AID PROJECT		

SEEDING AND SODDING DETAILS

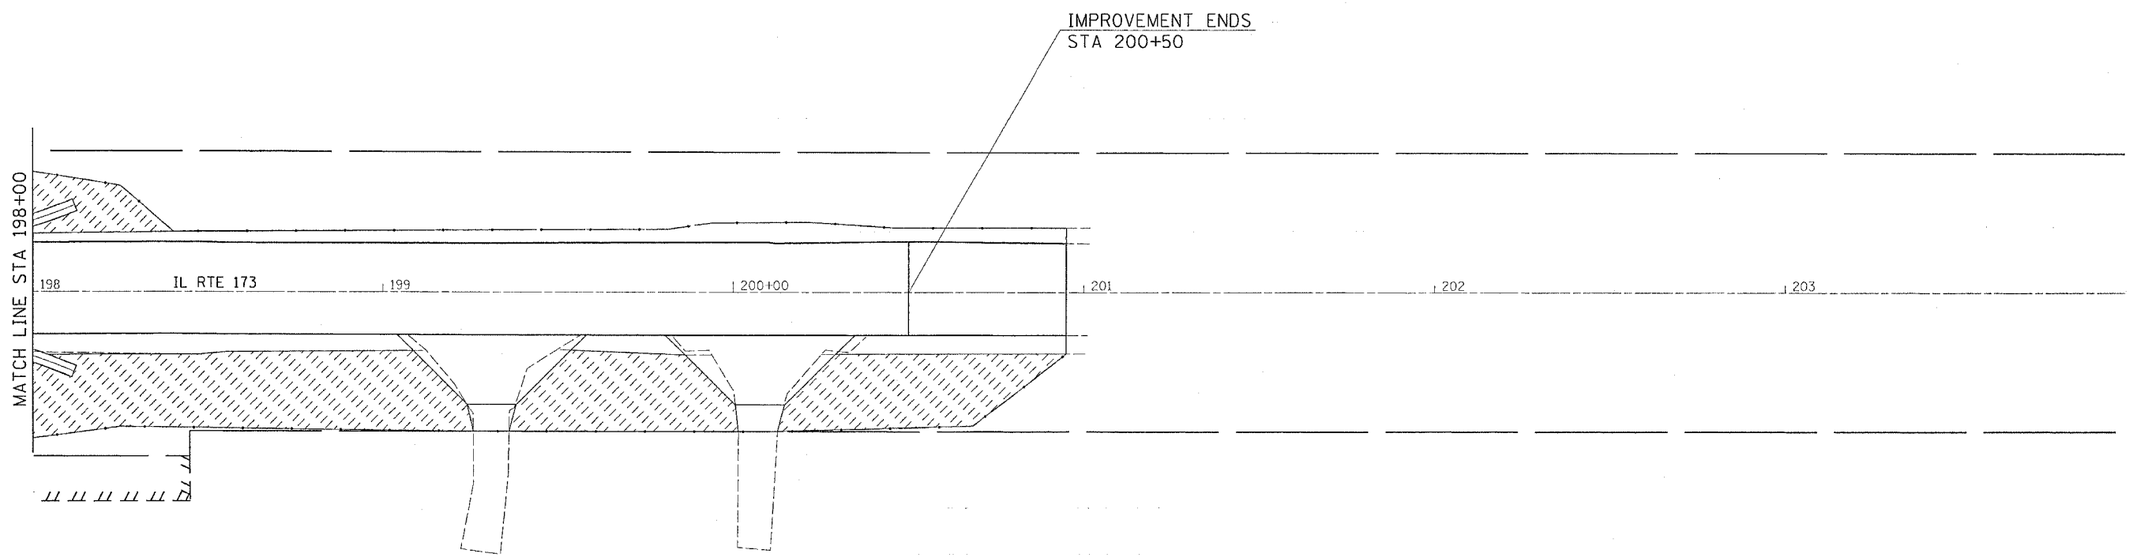

CLASS 1 MODIFIED

SODDING

REVISIONS	
NAME	DATE

ILLINOIS DEPARTMENT OF TRANSPORTATION

SCALE: VERT. HORIZ.

DATE

DRAWN BY

CHECKED BY

FILE NAME = $FILE$
LEVELS = $LEVELS$
PLOT SCALE = $PLOTSCALE$
PLOT DATE = Mon Aug 23 14:56:15 2004
OPERATOR = EBENEZER - PROGRAM DEVELOPMENT/PLANS
REF
REF
REF
REF

SEEDING AND SODDING DETAILS IL ROUTE 173