FILE NAME = $FILE$
LEVELS = $LEVELS$
PLOT SCALE = $PLOTSCALE$
PLOT DATE = Mon Aug 23 14:46:57 2024
OPERATOR = LILLY - PROGRAM DEVELOPEMENT/PLANS

ORIGINAL SURVEY		BY	DATE
N BOOK	SURVEYED		
	PLOTTED		
	TEMPLATE		
	AREAS		
NO.	AREAS CHECKED		

FINAL SURVEY		BY	DATE
NOTE BOOK	SURVEYED		
	PLOTTED		
	TEMPLATE		
	AREAS		
NO.	AREAS CHECKED		

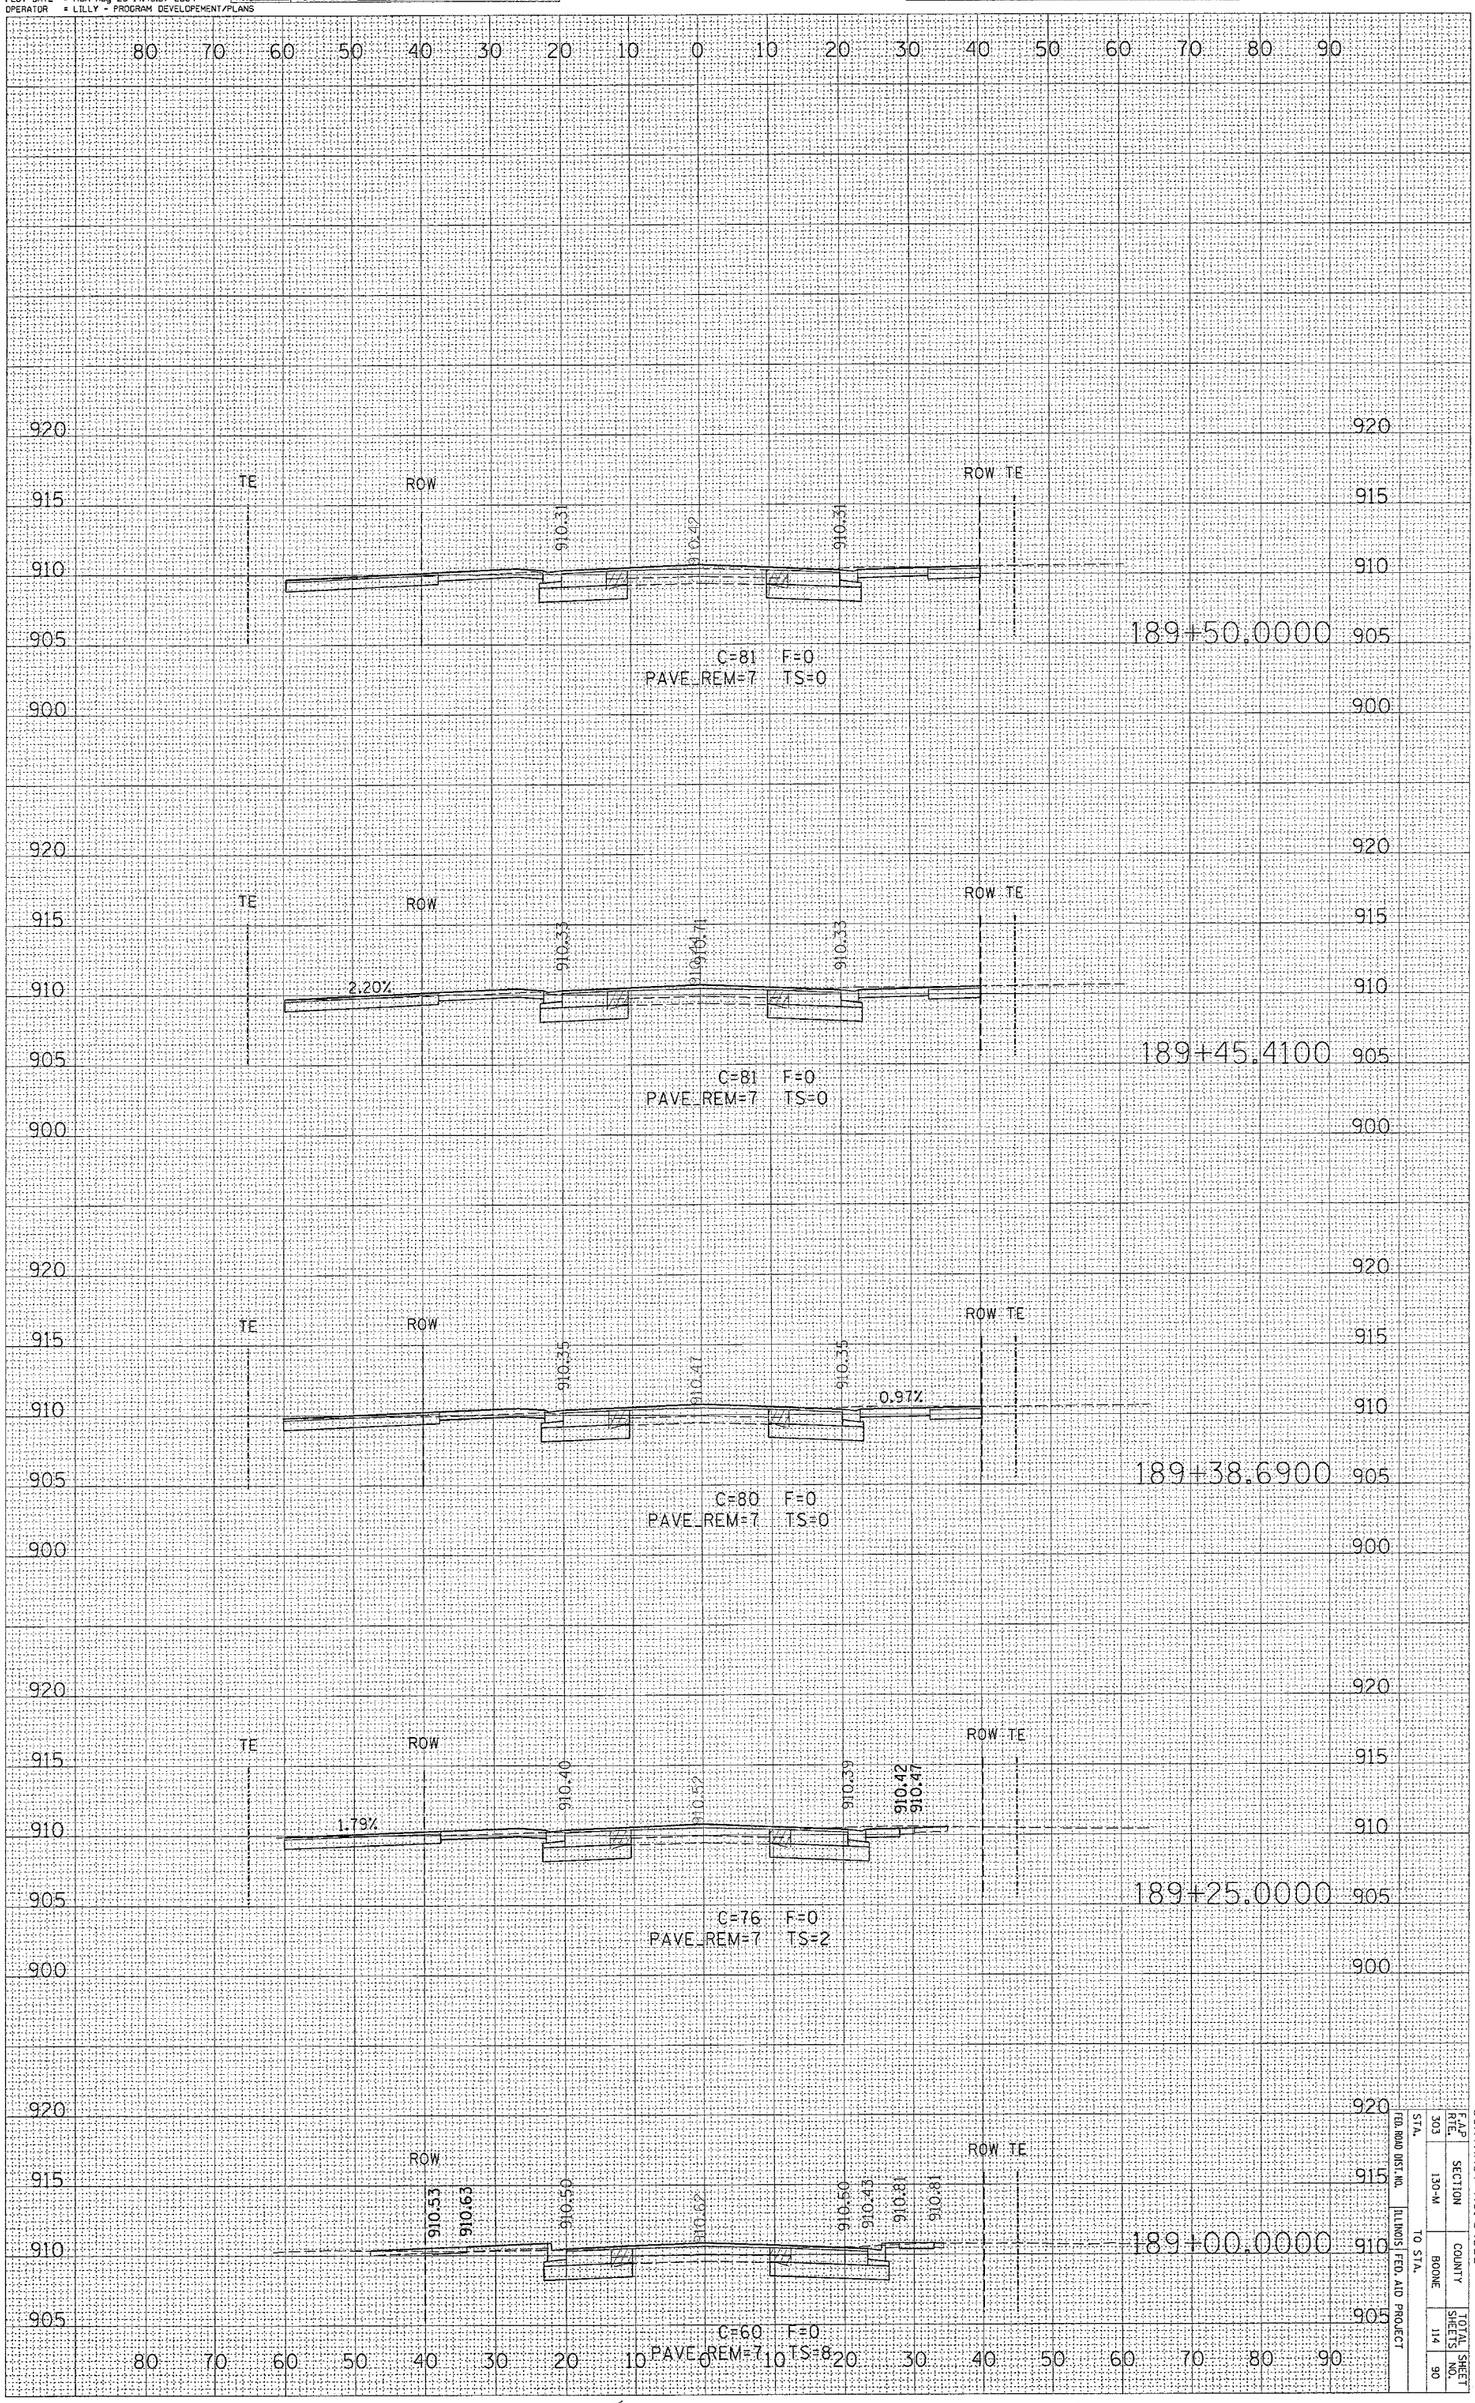

CONTRACT NO. 64533

F.A.P. RTE.	SECTION	COUNTY	TOTAL SHEETS	SHEET NO.
303	130-M	BOONE	114	90

STA.	TO STA.
ILLINOIS DIST. NO.	ILLINOIS FED. AID PROJECT

IL 173