CONTRACT NO. 64533

F.A.P RTE.	SECTION	COUNTY	TOTAL SHEETS	SHEET NO.
303	130-M	BOONE	114	107
STA.		TO STA.		
FED. ROAD DIST. NO.	ILLINOIS	FED. AID PROJECT		

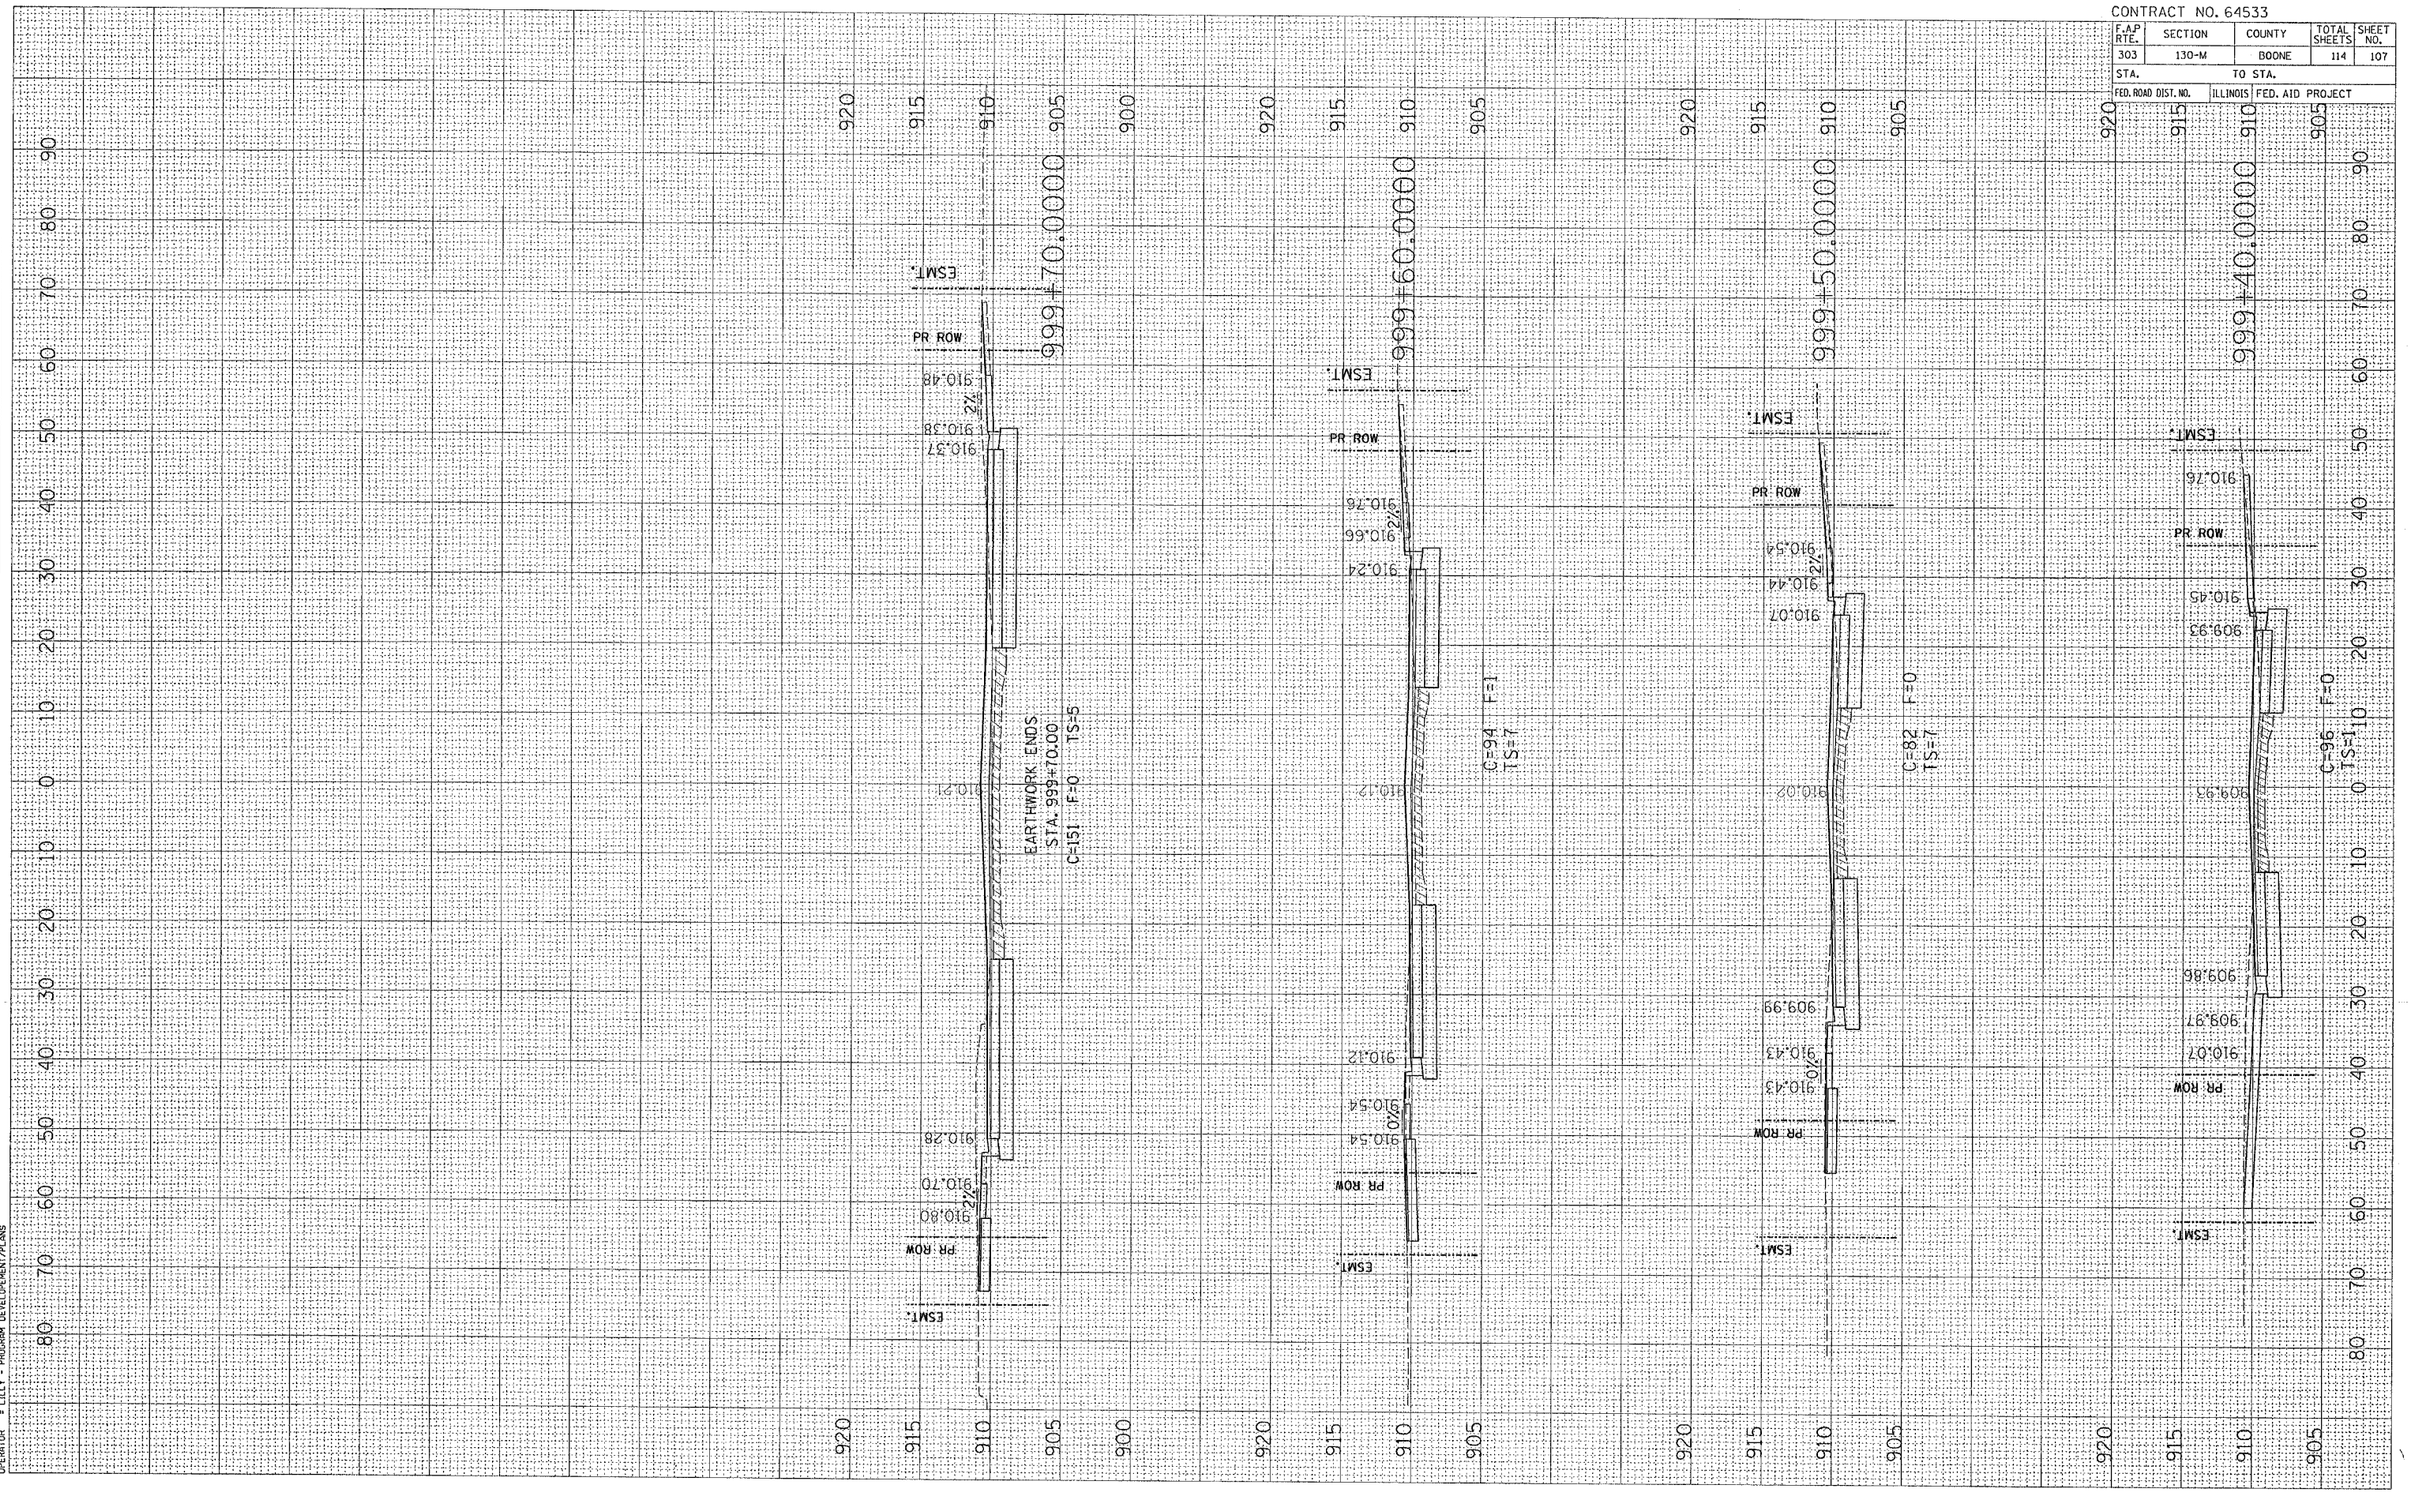

FINAL SURVEY | NOTE BOOK NO. | SURVEYED | PLOTTED | TEMPLATE | AREAS | AREAS CHECKED | BY | DATE

ORIGINAL SURVEY | NOTE BOOK NO. | SURVEYED | PLOTTED | TEMPLATE | AREAS | AREAS CHECKED | BY | DATE

FILE NAME = $FILE$
LEVELS = $LEVELS$
PLOT SCALE = $PLOTSCALE$
PLOT DATE = Mon Aug 23 14:56:17 2024
OPERATOR = LILLY - PROGRAM DEVELOPEMENT/PLANS

SOUTH POPLAR