F.A.I. RTE.	SECTION	COUNTY	TOTAL SHEETS	SHEET NO.
80	81-3WS-1	ROCK ISLAND	16	7
STA. _____		TO STA._____		
FED. ROAD DIST. NO.	ILLINOIS	FED. AID PROJECT		

CONTRACT 64600

PLAN

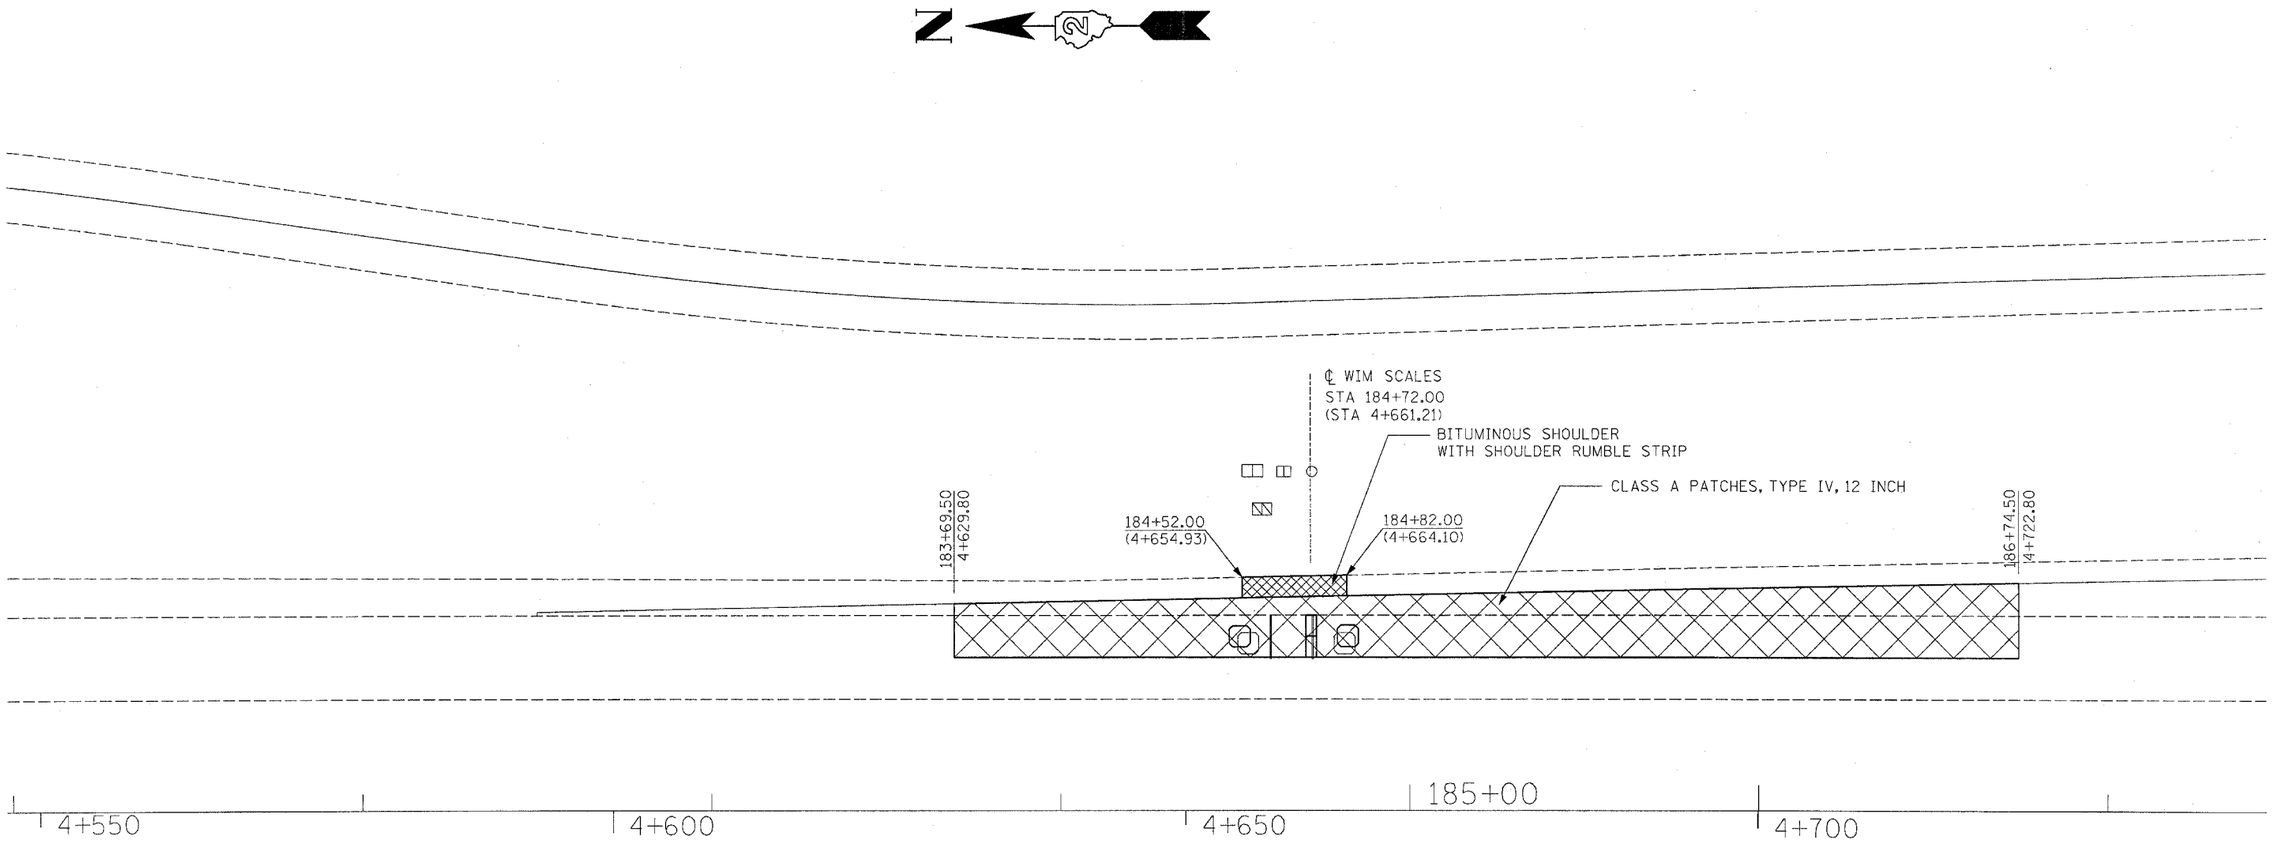

PAVEMENT REMOVAL

PAVED SHOULDER REMOVAL

REVISIONS	
NAME	DATE

ILLINOIS DEPARTMENT OF TRANSPORTATION

SCALE: VERT. HORIZ.

DATE

DRAWN BY

CHECKED BY