F.A.P. RTE.	SECTION	COUNTY	TOTAL SHEETS	SHEET NO.
22	16R	WHITESIDE	201	11
STA.		TO STA.		
FED. ROAD DIST. NO.	ILLINOIS	FED. AID PROJECT		

CONTRACT NO. 64656

TYPICAL SECTIONS

EAST MOLINE RD

STA 1478+85.14 TO STA 1483+68.53

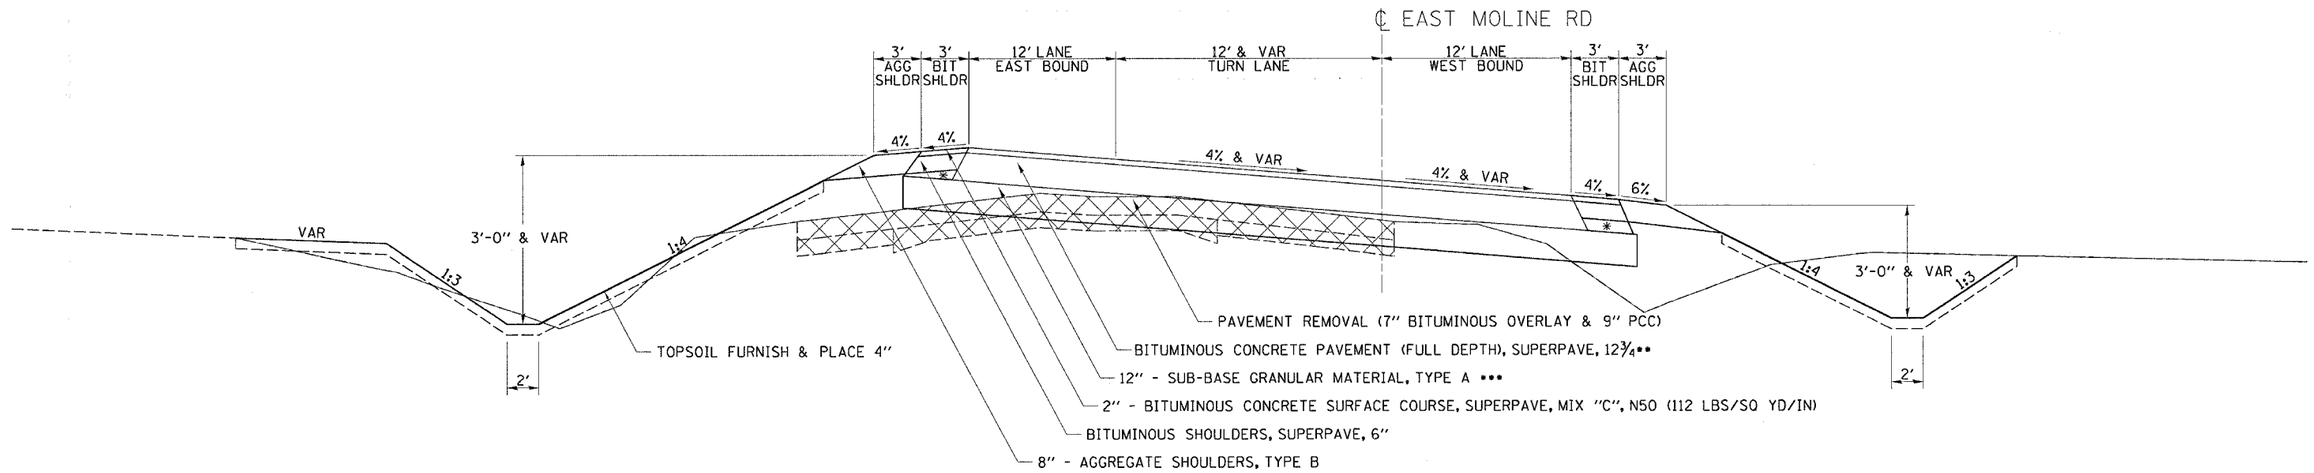

IL RTE 78 /EAST MOLINE RD

STA 483+68.53 TO STA 496+00.00

LT SIDE

3' BITUMINOUS/ 3' AGGREGATE SHOULDER
LT STA 491+38.81 TO LT STA 496+00.00
4' BITUMINUOS SHOULDER
LT STA 483+68.53 TO LT STA 491+38.81

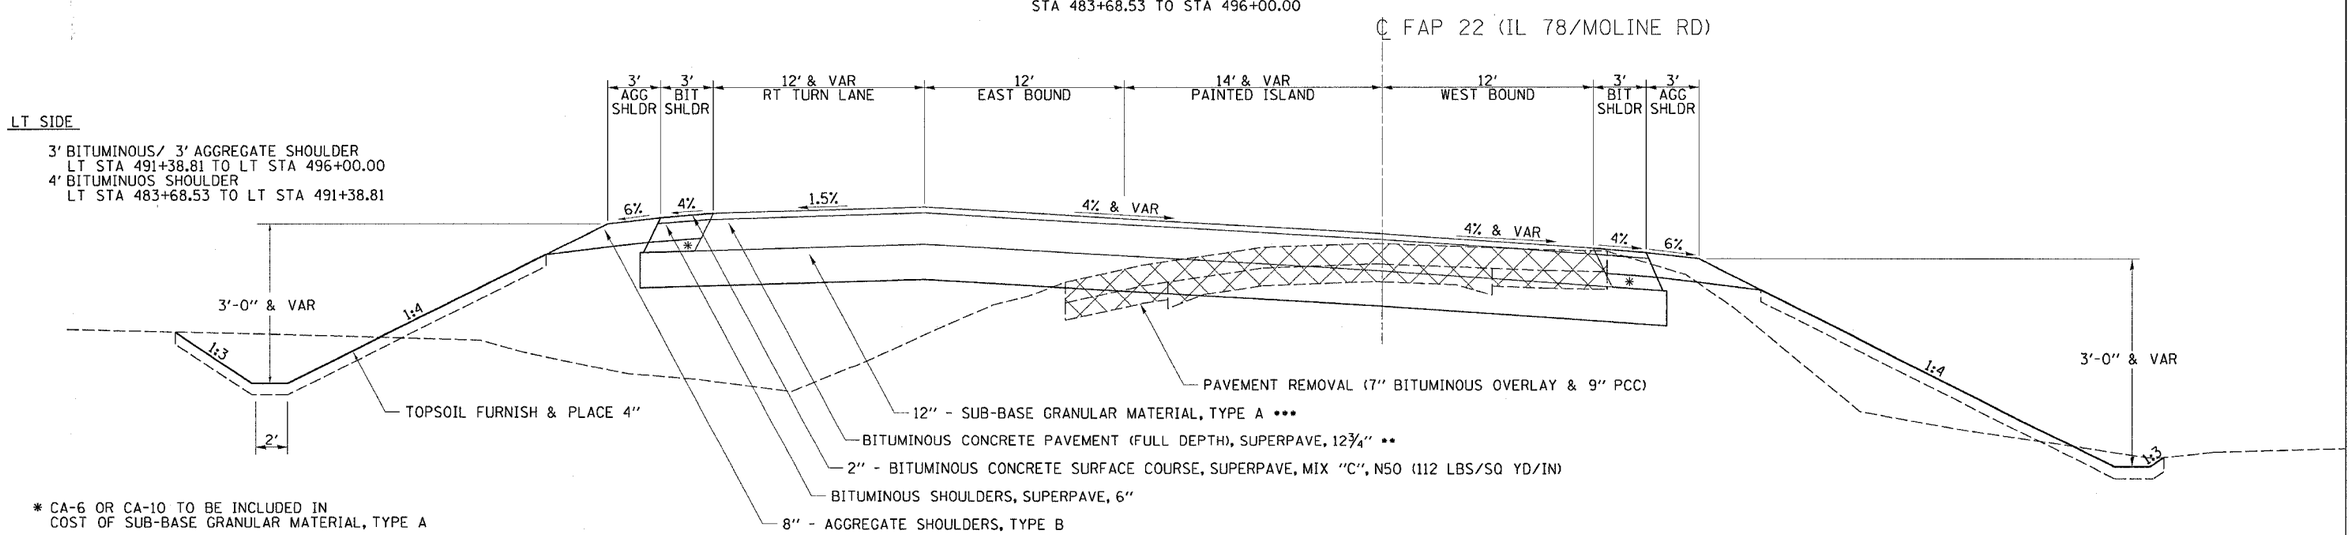

* CA-6 OR CA-10 TO BE INCLUDED IN COST OF SUB-BASE GRANULAR MATERIAL, TYPE A

** 2" BITUMINOUS CONCRETE SURFACE COURSE, SUPERPAVE, MIX "D", N70 (112 LBS/SQ YD/IN)
10¾" BITUMINOUS CONCRETE BINDER COURSE, SUPERPAVE, IL-19.0, N70 (112 LBS/SQ YD/IN)

*** STA 1483+00 TO STA 1483+68.53
STA 483+68.53 TO STA 485+00
18" SUB-BASE GRANULAR MATERIAL, TYPE A

FILE NAME = c:\projects\p206997\d06997typ.dgn
LEVELS = 1-63
PLOT SCALE = $ID2PLOTSCALE)
PLOT DATE = Thu May 13 08:02:18 2004
OPERATOR = DUNCAN - PROGRAM DEVELOPEMENT/PLANS