F.A.P RTE.	SECTION	COUNTY	TOTAL SHEETS	SHEET NO.
22	16R	WHITESIDE	201	33
STA. 428+50		TO STA. 443+50		
FED. ROAD DIST. NO.	ILLINOIS	FED. AID PROJECT		

CONTRACT NO. 64656

DAVID B. ROBINSON

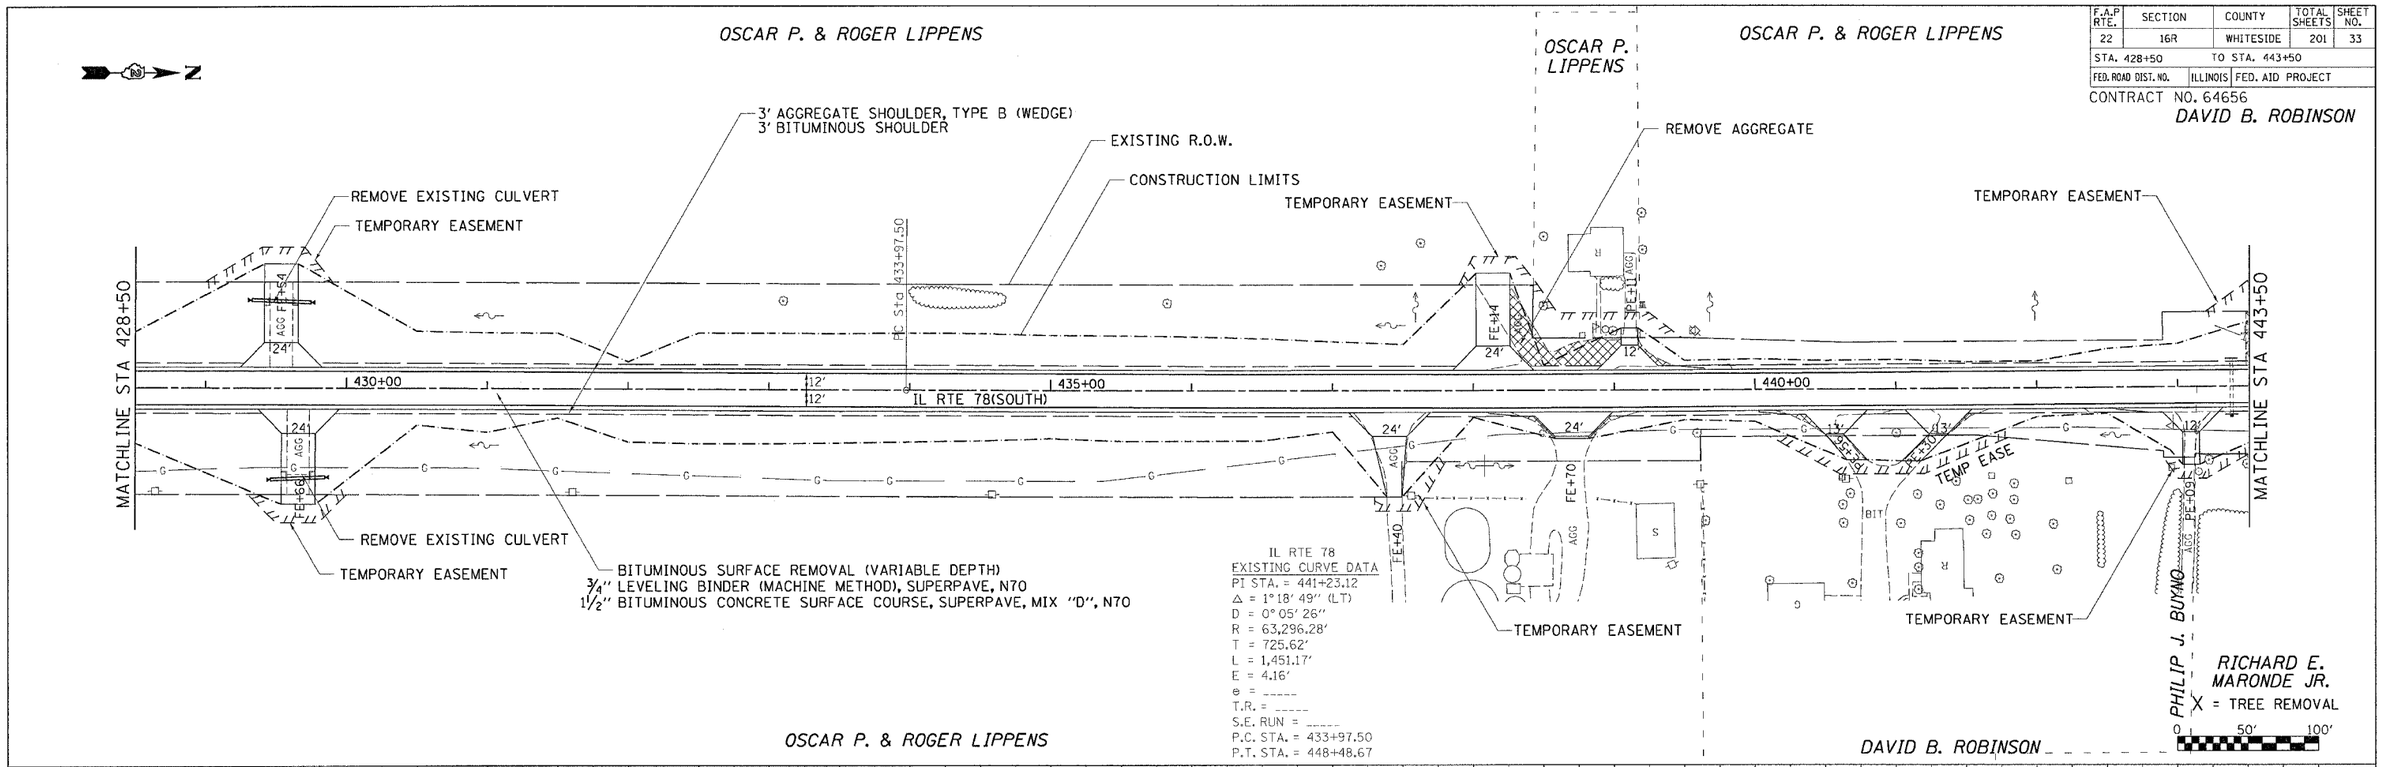

IL RTE 78
EXISTING CURVE DATA
PI STA. = 441+23.12
Δ = 1°18' 49" (LT)
D = 0° 05' 26"
R = 63,296.28'
T = 725.62'
L = 1,451.17'
E = 4.16'
e = _____
T.R. = _____
S.E. RUN = _____
P.C. STA. = 433+97.50
P.T. STA. = 448+48.67

PLAN
SURVEYED / DRAWN / ALIGNMENT CHECKED / PLT OF MAP CHECKED / PLAN FIELD NOTE
NOTE BOOK NO.
BY / DATE

PROFILE
SURVEYED / PLOTTED / GRADES CHECKED / BLM. NOTED / SIGNATURE VERIFICATIONS CHECKED
NOTE BOOK NO.
BY / DATE

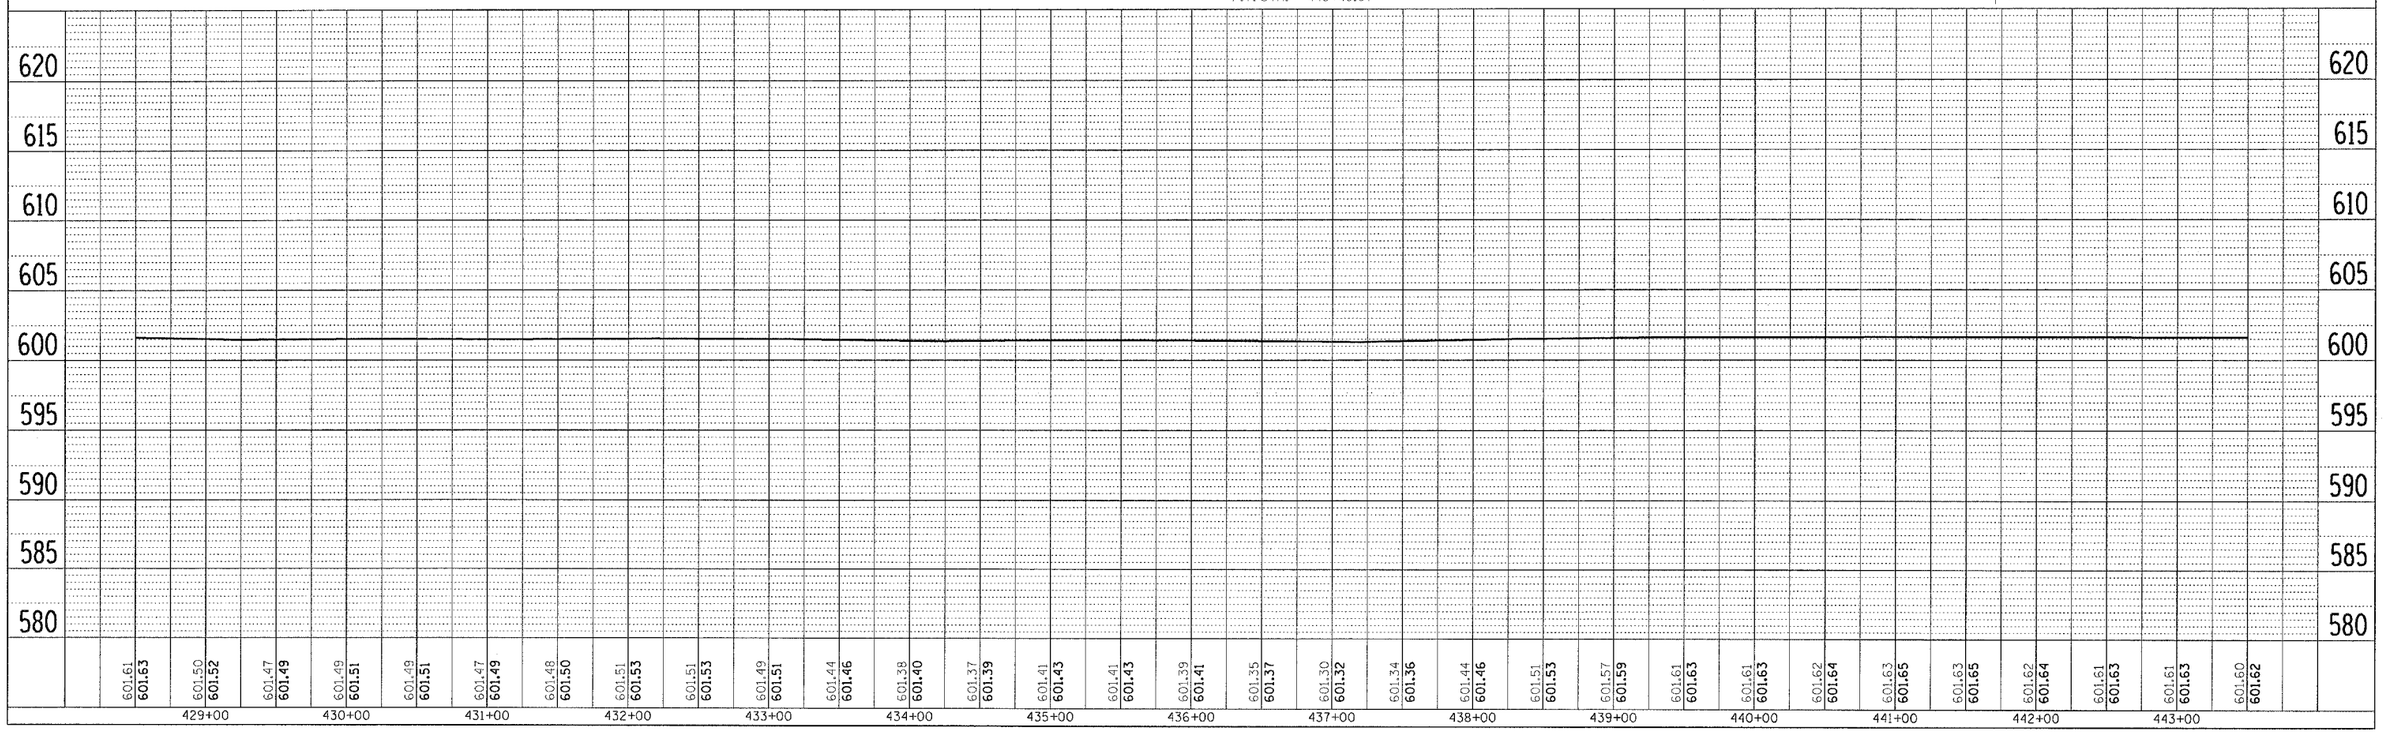

IL RTE 78(SOUTH)

Mon Apr 12 10:46:36 2004
c:\pw_work\pw_ab88997\d0088997plnl.dgn