F.A.P RTE.	SECTION	COUNTY	TOTAL SHEETS	SHEET NO.
22	16R	WHITESIDE	201	38
STA. 502+00		TO STA. 487+00		
FED. ROAD DIST. NO.	ILLINOIS	FED. AID PROJECT		

CONTRACT NO. 64656

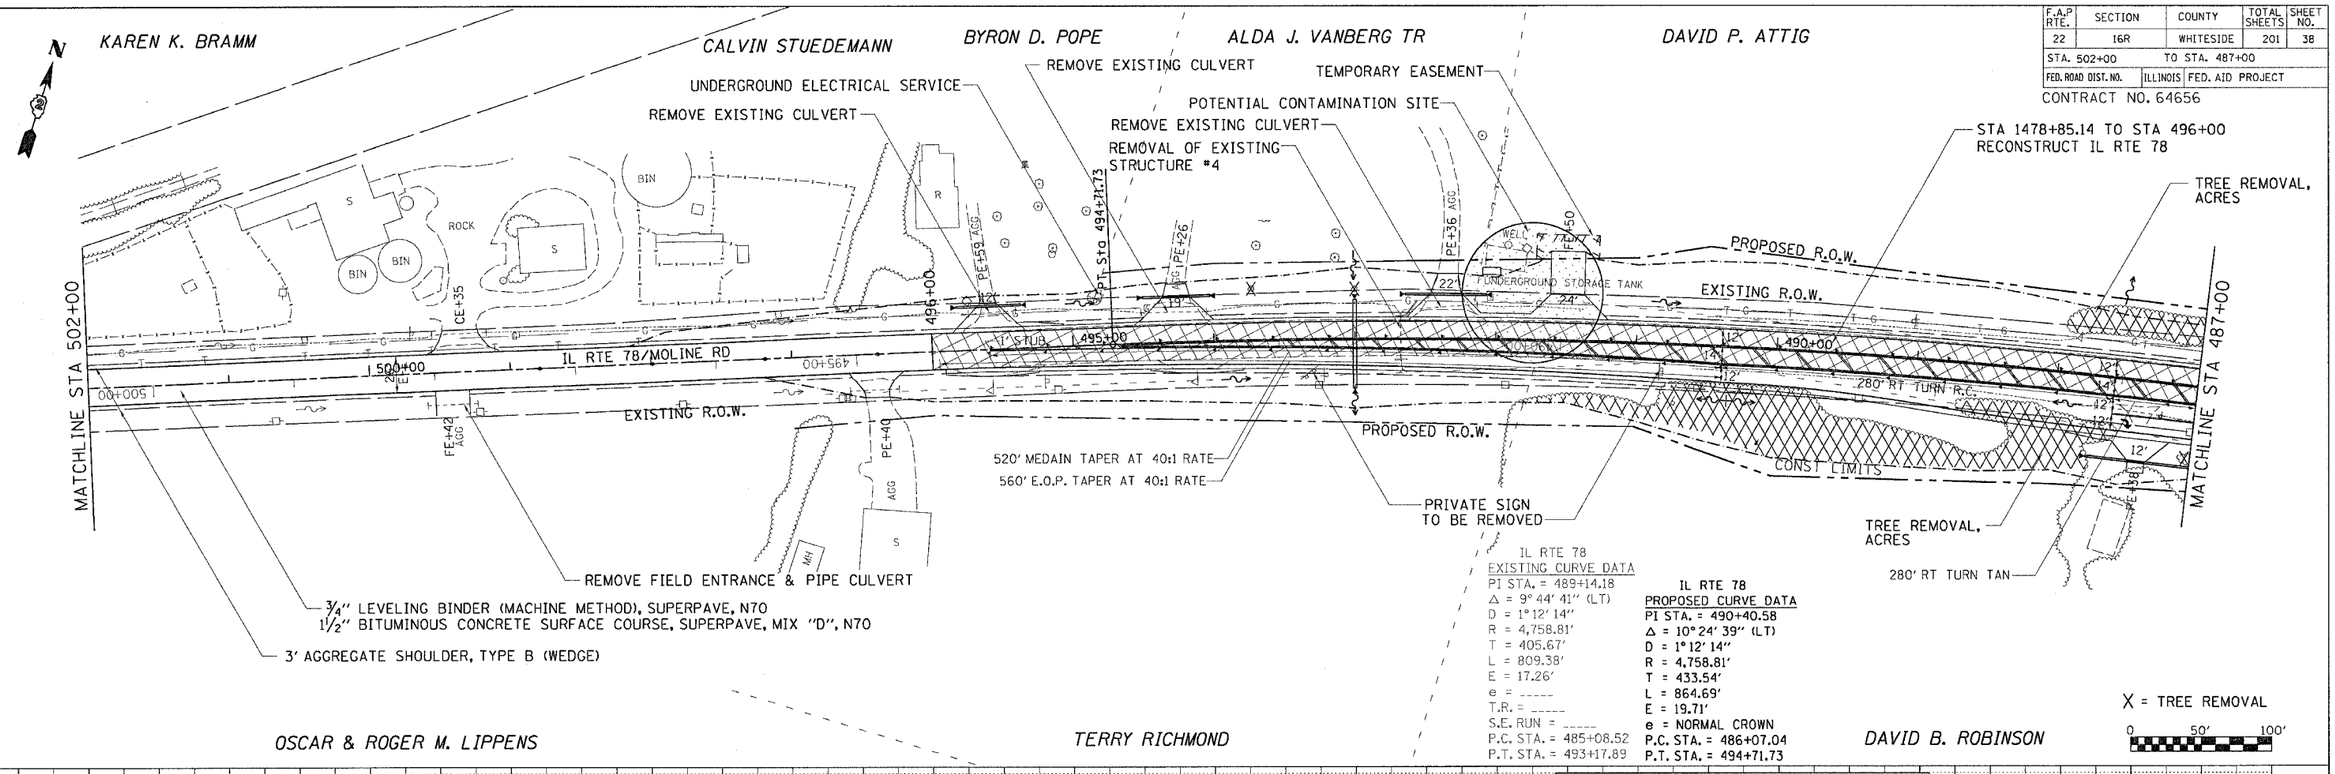

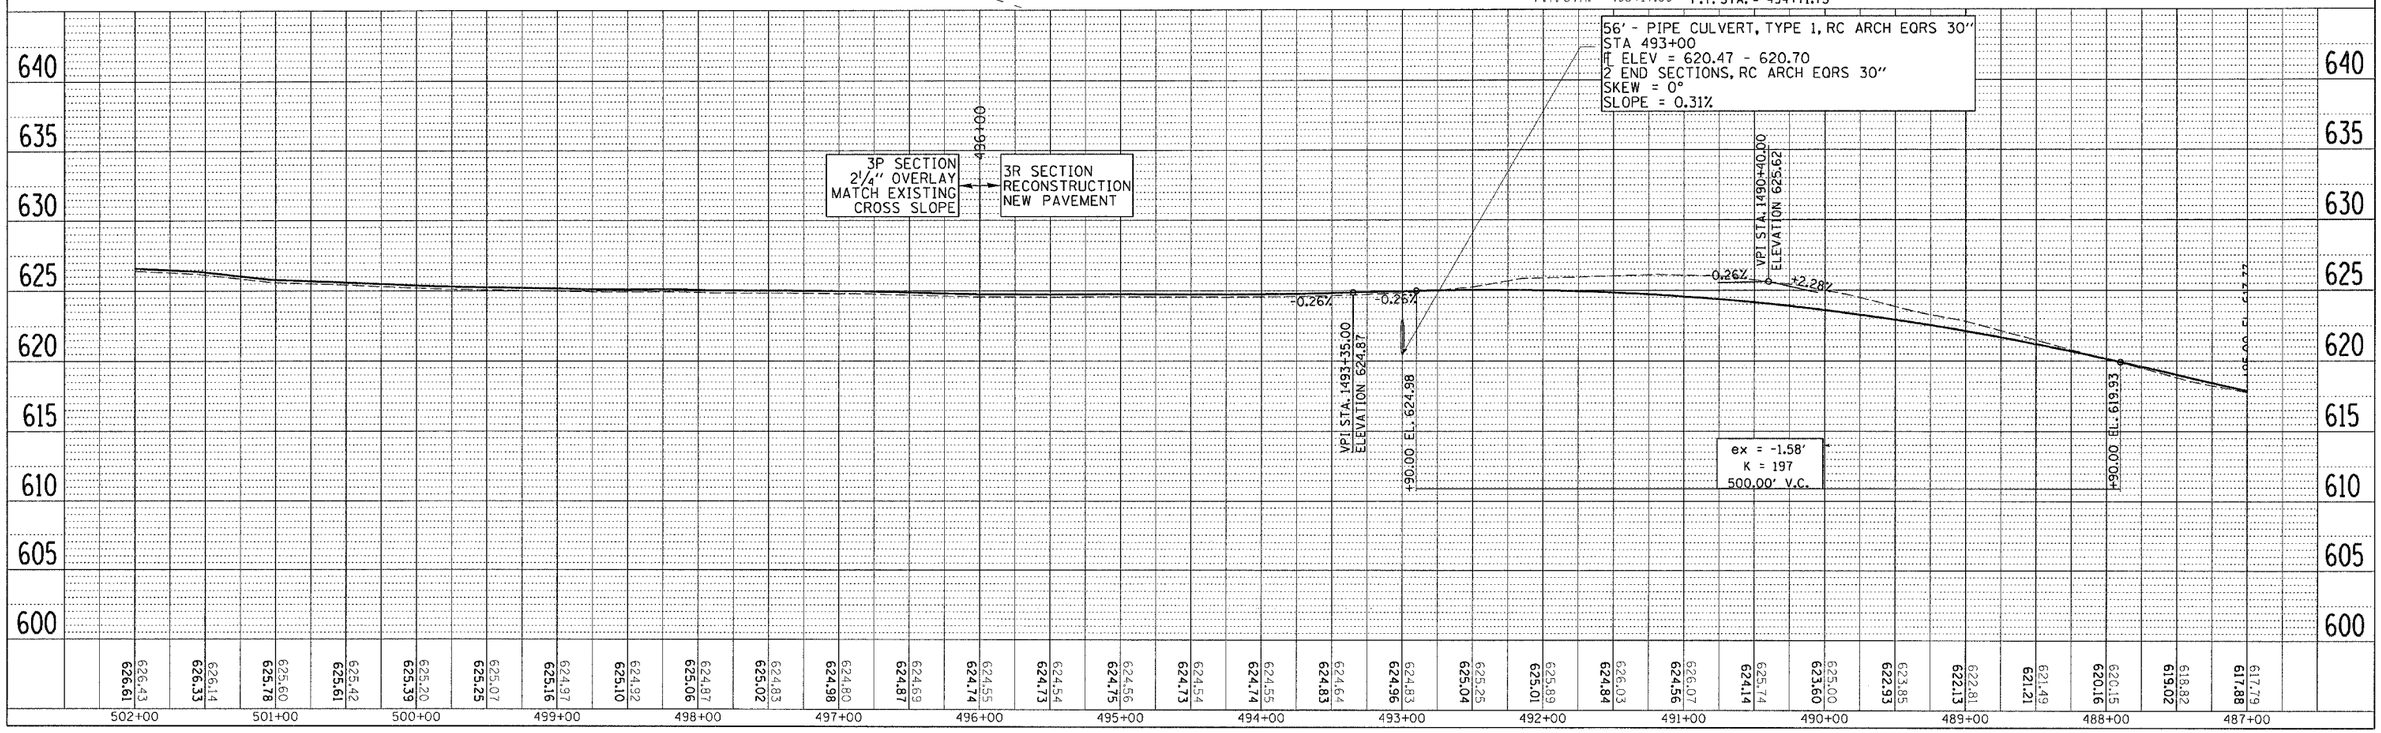

IL RTE 78/MOLINE RD

PLAN
SURVEYED
PLOTTED
ALIGNMENT CHECKED
CROSS SECTIONS CHECKED
NOTE BOOK NO.
DGN FILE NAME
BY
DATE

PROFILE
SURVEYED
PLOTTED
GRADES CHECKED
BLK NOTES CHECKED
PVI/VPI NOTATNS CHKD
NOTE BOOK NO.
BY
DATE

Mon Apr 12 10:08:52 2004
c:\pwworking\dot\d0486097\plnlnl.dgn