F.A.P. RTE.	SECTION	COUNTY	TOTAL SHEETS	SHEET NO.
22	16R	WHITESIDE	201	40
STA.		TO STA.		
FED. ROAD DIST. NO.	ILLINOIS	FED. AID PROJECT		

CONTRACT NO. 64656

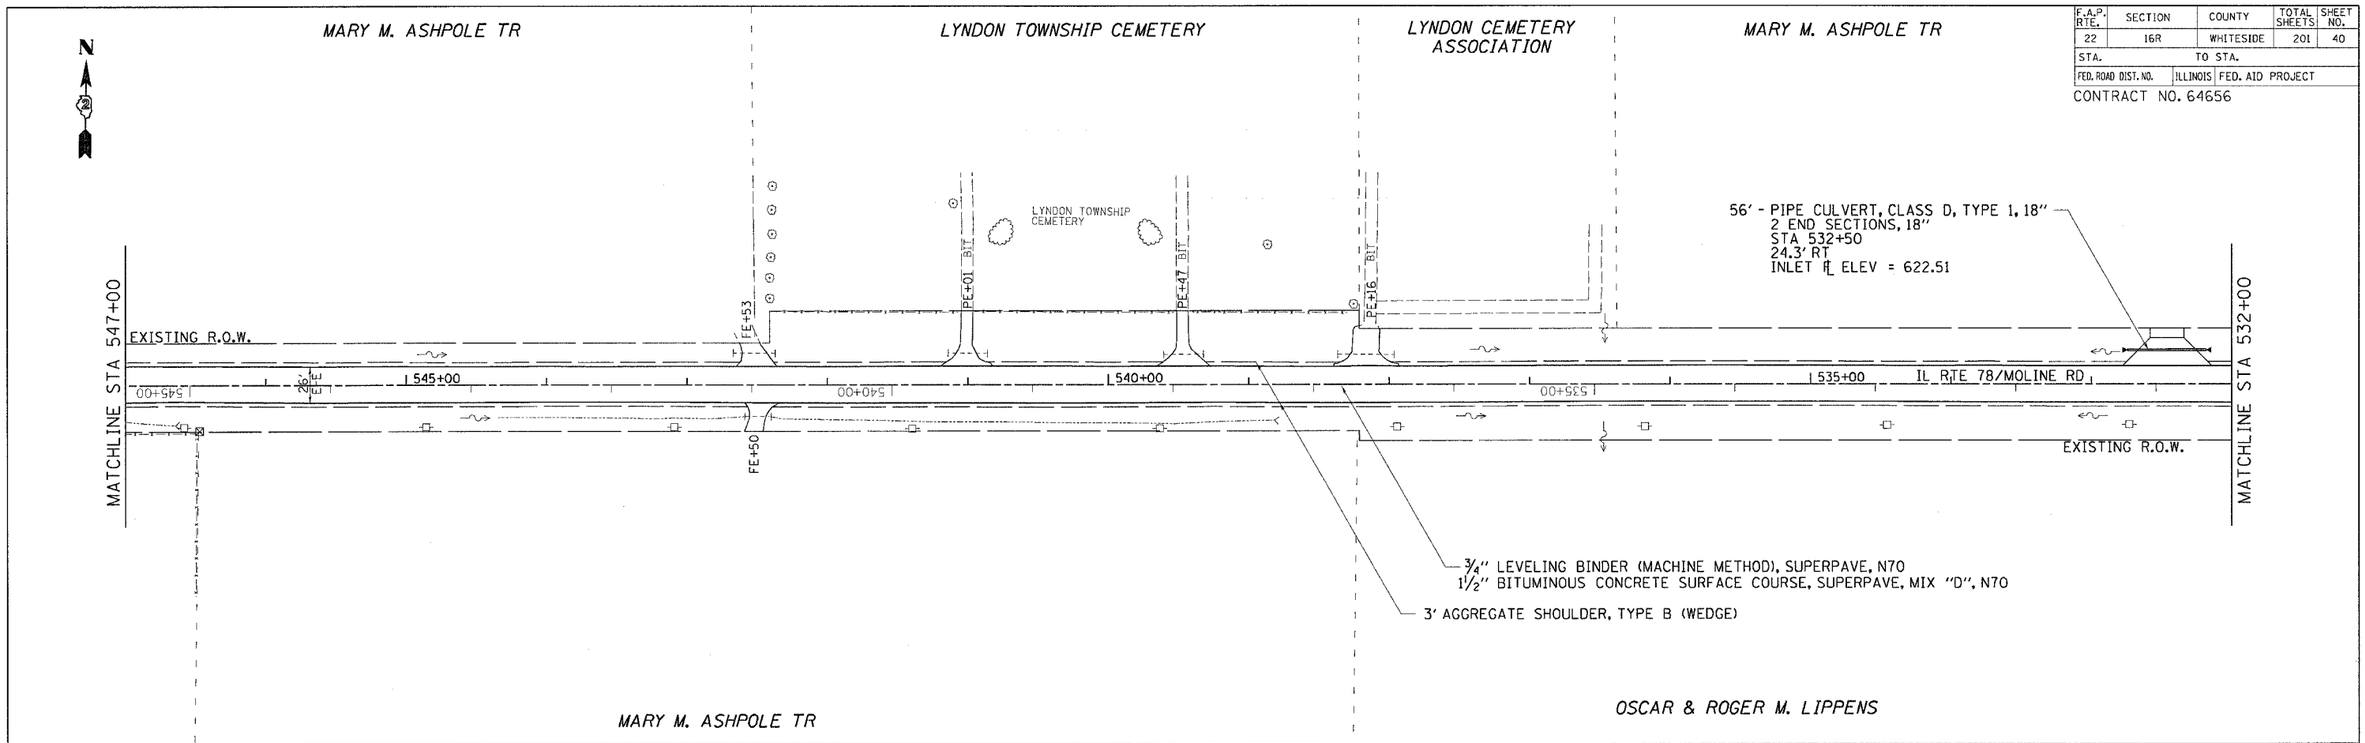

Mon Apr 12 10:40:38 2004
c:\projects\p206997\d05997pln1.dgn

IL RTE 78/MOLINE RD