F.A.P. RTE.	SECTION	COUNTY	TOTAL SHEETS	SHEET NO.
22	16R	WHITESIDE	201	50
STA.		TO STA.		
FED. ROAD DIST. NO.	ILLINOIS	FED. AID PROJECT		

CONTRACT NO. 64656

DRAINAGE DETAILS

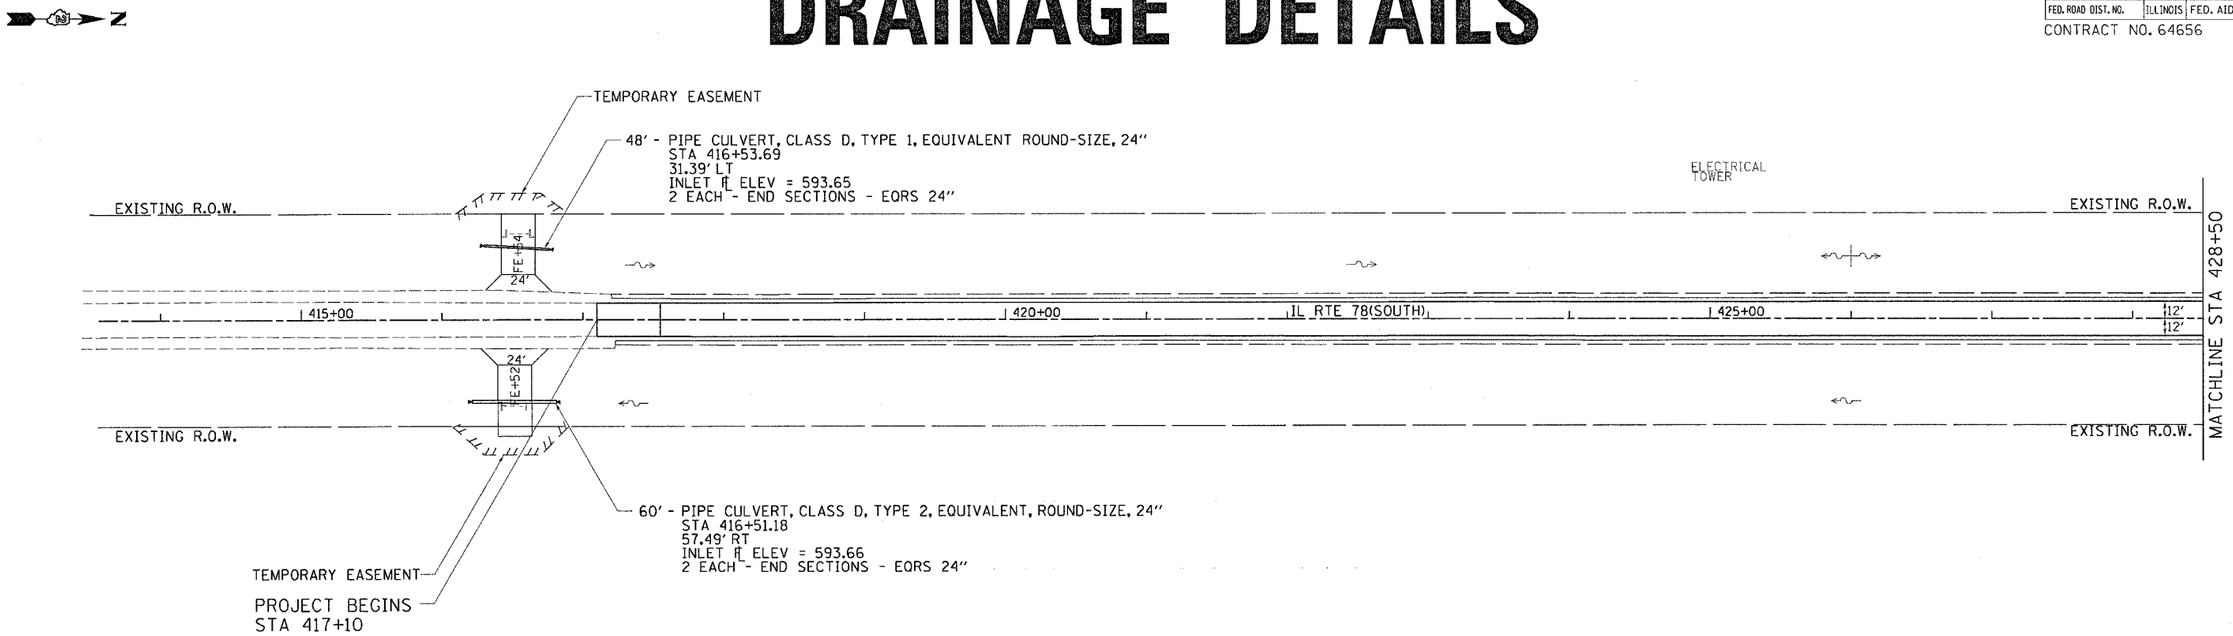

Mon Apr 12 10:48:26 2004
c:\projects\p206997\d06997dr.dgn

IL RTE 78(SOUTH)
DRAINAGE DETAILS