F.A.P. RTE.	SECTION	COUNTY	TOTAL SHEETS	SHEET NO.
22	16R	WHITESIDE	201	61
STA.		TO STA.		
FED. ROAD DIST. NO.	ILLINOIS	FED. AID PROJECT		

CONTRACT NO. 64656

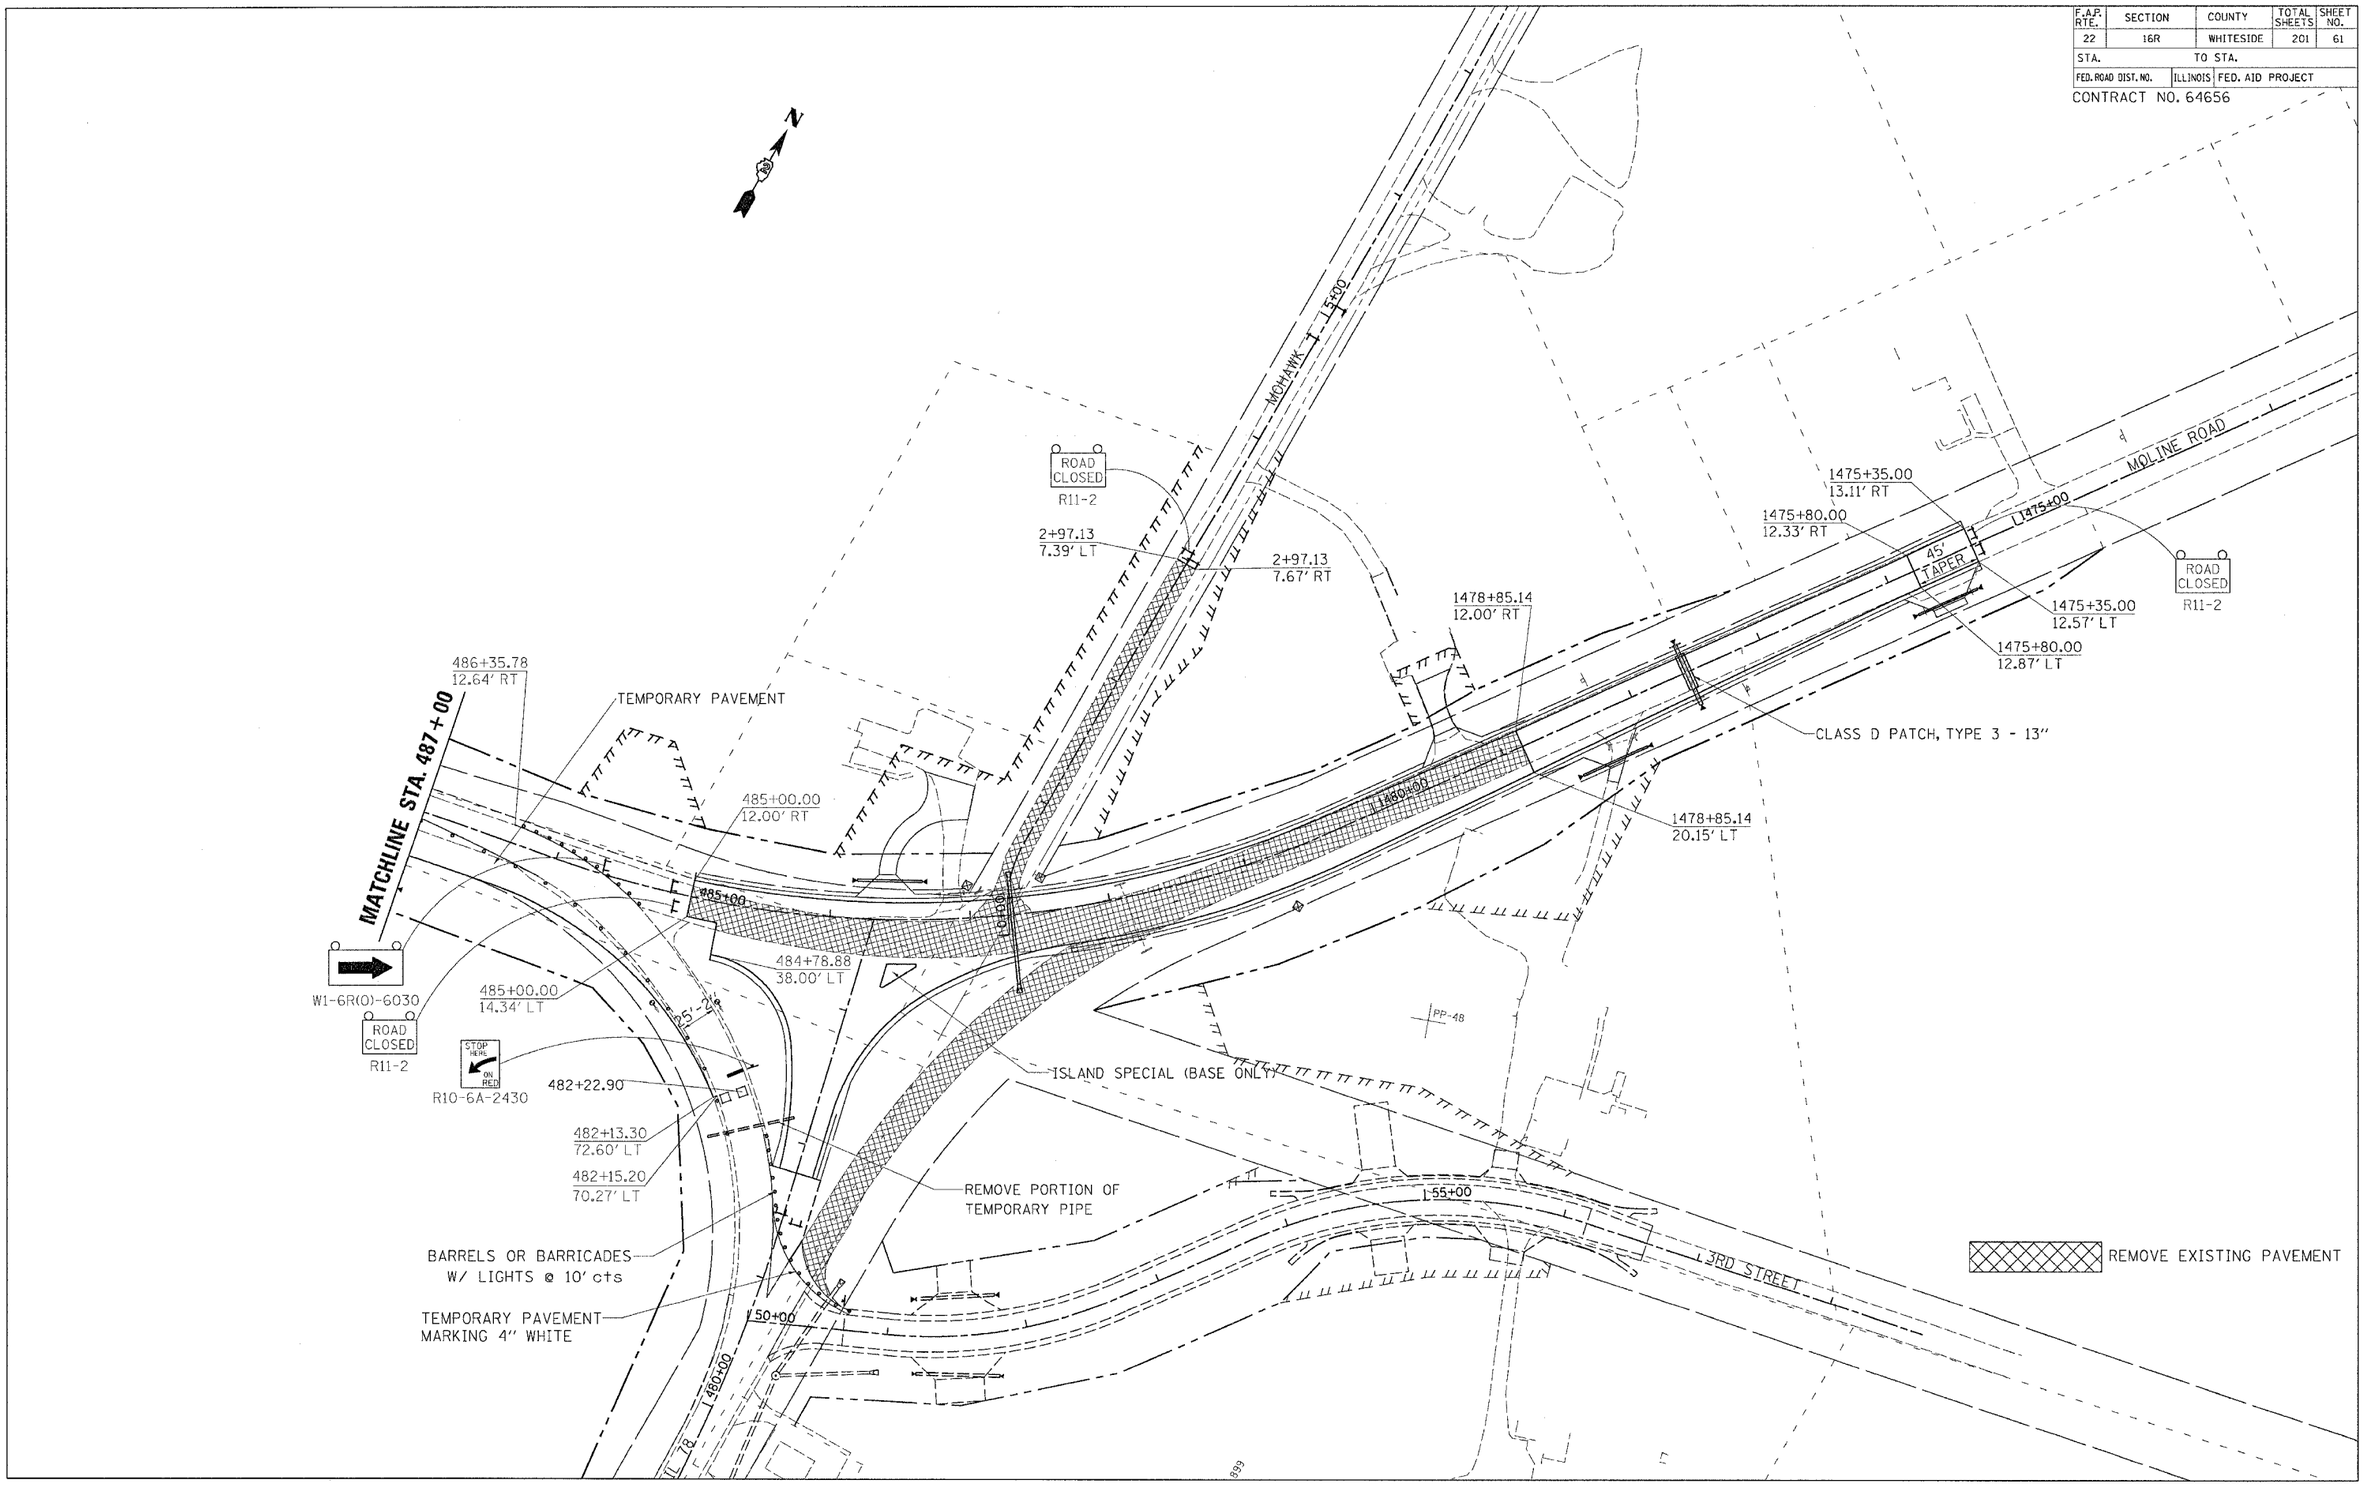

FILE NAME = c:\projects\p206997\d06997stg.dgn
LEVELS = 1-63
PLOT SCALE = 1:63
PLOT DATE = Mon Apr 12 10:59:00 2004
OPERATOR = DUNCAN - PROGRAM DEVELOPEMENT/PLANS

STAGE 2